"FRONT EXTERIOR ELEVATION"

SCALE: 1/4"=1'-0"

"REAR EXTERIOR ELEVATION"

SCALE: 1/4"=1'-0"

THE OWNER AND CONTRACTOR ARE REQUIRED TO REVIEW AND VERIFY THE DESIGN AND DIMENSIONS, REFLECTED ON THE PLANS AND/OR DOCUMENTS, BEFORE PURCHASING MATERIALS OR COMMENCEMENT OF CONSTRUCTION.

I HEREBY DO NOT WARRANT THESE PLANS AND/OR DOCUMENTS FOR ENGINEERING OR ARCHITECTURAL APPLICATIONS AND ANY USE THEREOF IS STRICTLY PROHIBITED, RESPONSIBILITY OF THOSE PURPOSES IS ASSUMED BY THE OWNER AND/OR CONTRACTOR OF THE FACILITY.

THE DRAWING AND DIMENSIONS SHOWN HEREON ARE FOR VISUAL PURPOSES ONLY AND MAY NOT BE TO ANY SCALE.

SIGNATURE/DATE: _____

EXTERIOR ELEVATIONS
THANK YOU FOR YOUR BUSINESS
MAY GOD BLESS YOU
"HIS REST 11:28-30"

DRAWN BY:
APPROVED BY:
DATE DRAWN:
DATE APPROVED:
JOB#:

SULPHUR, LOUISIANA

1

SHEET
A.1

"LEFT-SIDE EXTERIOR ELEVATION"

SCALE: 1/4"=1'-0"

"RIGHT-SIDE EXTERIOR ELEVATION"

SCALE: 1/4"=1'-0"

THE OWNER AND CONTRACTOR ARE REQUIRED TO REVIEW AND VERIFY THE DESIGN AND DIMENSIONS, REFLECTED ON THE PLANS AND/OR DOCUMENTS, BEFORE PURCHASING MATERIALS OR COMMENCEMENT OF CONSTRUCTION.

I HEREBY DO NOT WARRANT THESE PLANS AND/OR DOCUMENTS FOR ENGINEERING OR ARCHITECTURAL APPLICATIONS AND ANY USE THEREOF IS STRICTLY PROHIBITED. RESPONSIBILITY OF THOSE PURPOSES IS ASSUMED BY THE OWNER AND/OR CONTRACTOR OF THE FACILITY.

THE DRAWING AND DIMENSIONS SHOWN HEREON ARE FOR VISUAL PURPOSES ONLY AND MAY NOT BE TO ANY SCALE.

SIGNATURE/DATE: _____

EXTERIOR ELEVATIONS
THANK YOU FOR YOUR BUSINESS
MAY GOD BLESS YOU
"HIS REST 11:28-30"

DRAWN BY:
APPROVED BY:
DATE DRAWN:
DATE APPROVED:
JOB#:

SULPHUR, LOUISIANA

1

SHEET
A.2

## GENERAL NOTES:

1. THE CONTRACTOR SHALL CORRELATE ALL DIMENSIONS BETWEEN THE PLANS BEFORE CONSTRUCTION AND NOTIFY THE ENGINEER OF ANY DISCREPANCIES OR INCONSISTENCIES BEFORE PRECEDING WITH THE WORK.
2. ALL CUTTING AND FILLING SHALL BE IN CLOSE ACCORDANCE WITH THE SOILS REPORT.
3. REMOVE SURFACE VEGETATION AND ALL OBSTRUCTIONS WHICH WOULD HINDER PREPARATION OF THE SITE FOR EARTHWORK AND DISPOSE IN A MANNER ACCEPTABLE TO THE PROJECT OWNER. REPLACE OVER-EXCAVATED ZONES WITH DENSITY-CONTROLLED SELECT FILL.
4. ALL CONCRETE POURS MADE WHEN TEMPERATURES RANGE BETWEEN 50° AND 90°F, CAN BE MADE WITHOUT ANY SPECIAL PROVISIONS.
5. SAND FILL MATERIAL SHALL BE CLEAN, FREE OF VEGETATION AND ANY OTHER DILATEREOUS MATERIALS.
6. SELECT FILL SHALL CONSIST OF HOMOGENOUS SOILS FREE OF ORGANIC MATTER AND DEBRIS OR ROCK
7. ALL EXTERIOR OR EXPOSED CONCRETE SHALL BE CONSOLIDATED BY INTERNAL VIBRATION IN ACCORDANCE WITH A.C.I. 309, "RECOMMENDED PRACTICE FOR CONSOLIDATION OF CONCRETE."
8. EXTERIOR BEAMS TO EXTEND MIN. 12" INTO UNDISTURBED SOIL INTERIOR BEAMS TO BEAR ON UNDISTURBED SOIL.
9. STEEL RODS & MESH TO BE TIED AND SUPPORTED.
10. ALL CONCRETE & REINFORCEMENT STEEL TO BE PLACED IN ACCORDANCE WITH AMERICAN CONCRETE INSTITUTE CODE (LATEST EDITION).
11. ALL CONCRETE SHALL BE 3000 PSI 28 DAY COMPRESSIVE STRENGTH.
12. CONCRETE SHALL RECEIVE A STEEL TROWEL FINISH.
13. THE VAPOR BARRIER BENEATH THE GROUND FLOOR BUILDING SLAB SHALL BE 6 MIL POLYETHYLENE AND SHALL BE INSTALLED PER ASTM E1643.
14. REQUIREMENTS SHALL BE COORDINATED WITH THE ARCHITECTURAL DRAWINGS PRIOR TO POURING CONCRETE.
15. ESTABLISH AND MAINTAIN EXCELLENT DRAINAGE OF DISTURBED AREAS DURING CONSTRUCTION. SCHEDULE CONSTRUCTION ACTIVITIES WITH RESPECT TO PREVAILING WEATHER.
16. ALL CONCRETE & FOOTINGS NEED TO COMPLY WITH IBC 2006 SECTION 1805 TABLES 1804.2 & 1805.4.2.

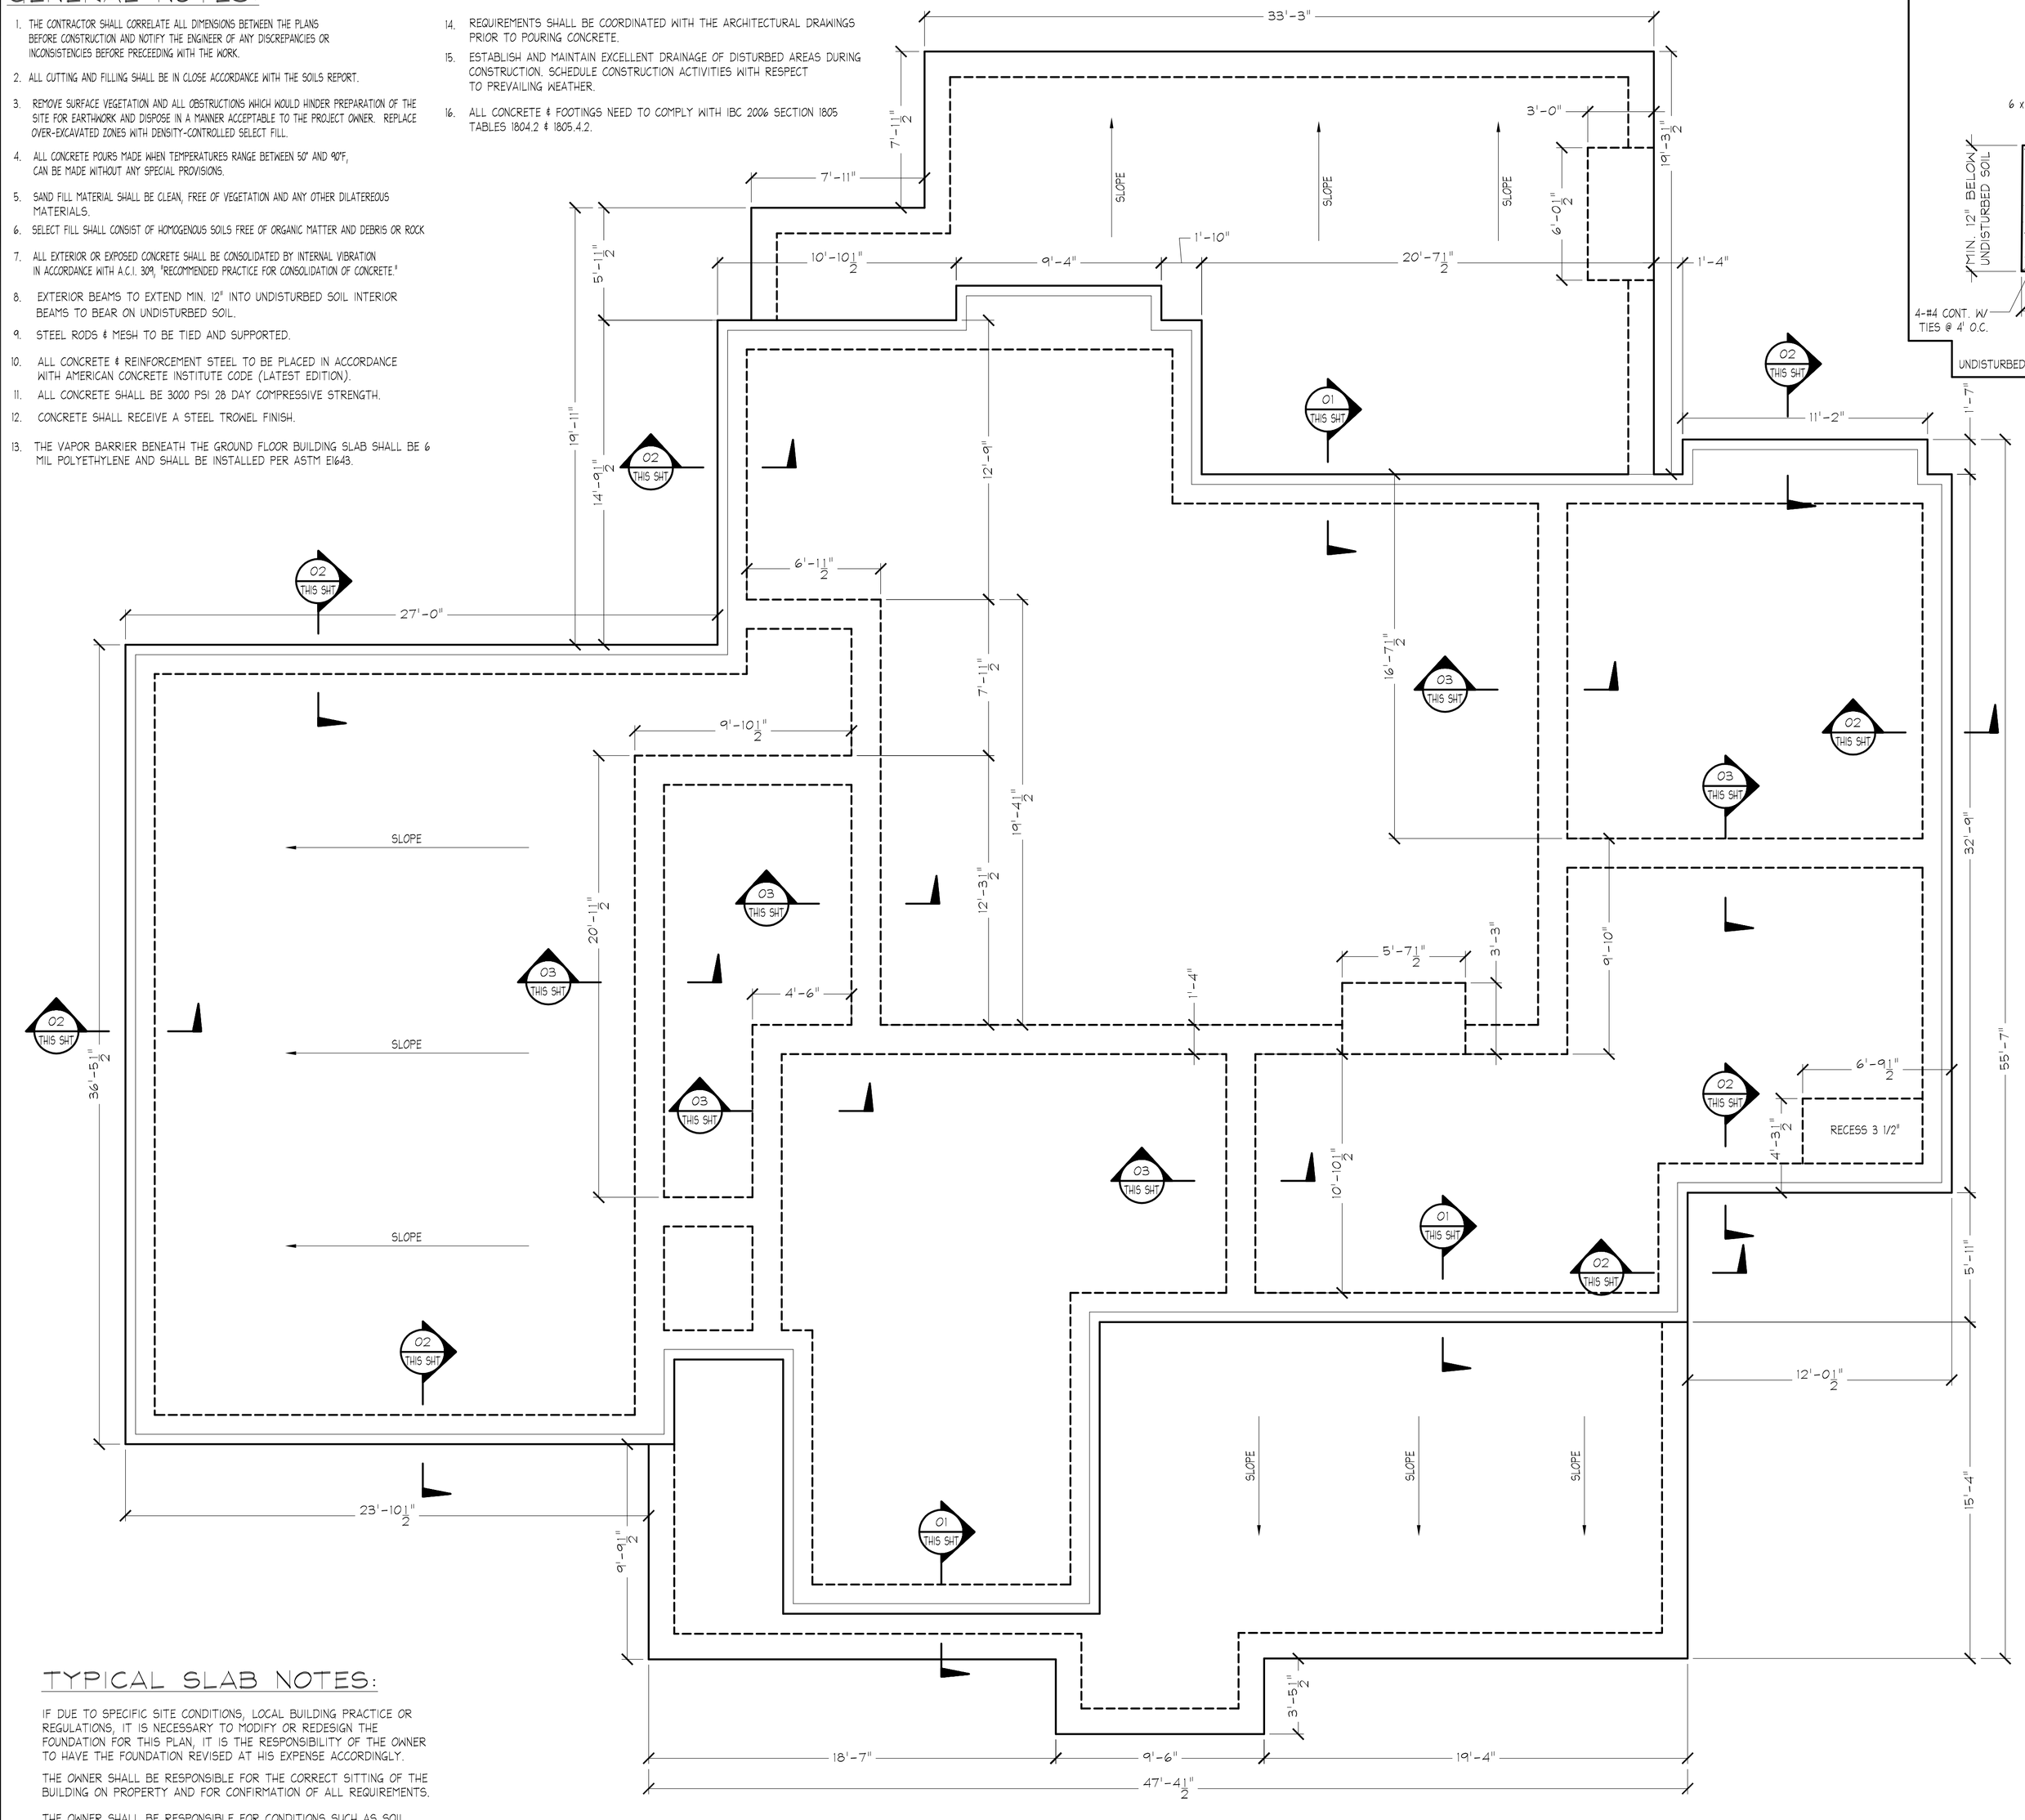


"FOUNDATION PLAN"
SCALE: 1/4"=1'-0"

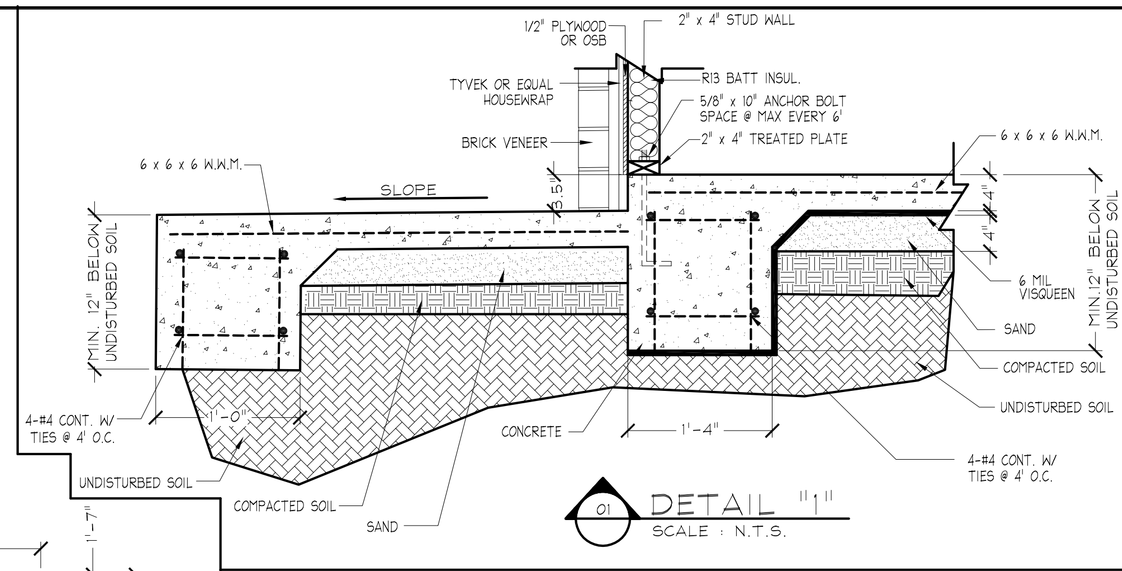


01 DETAIL "1"
SCALE : N.T.S.

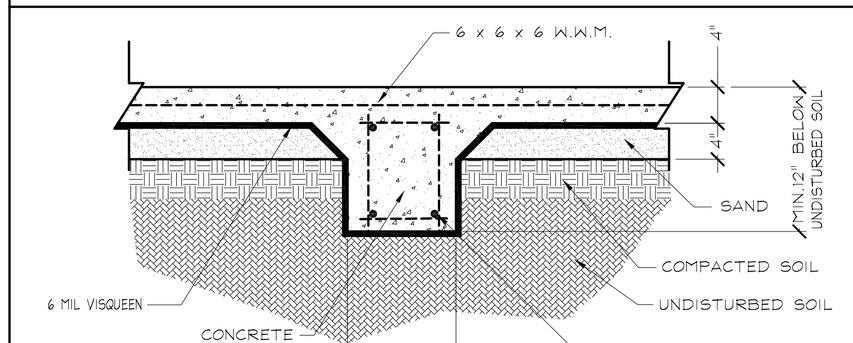


03 DETAIL "3"
SCALE : N.T.S.

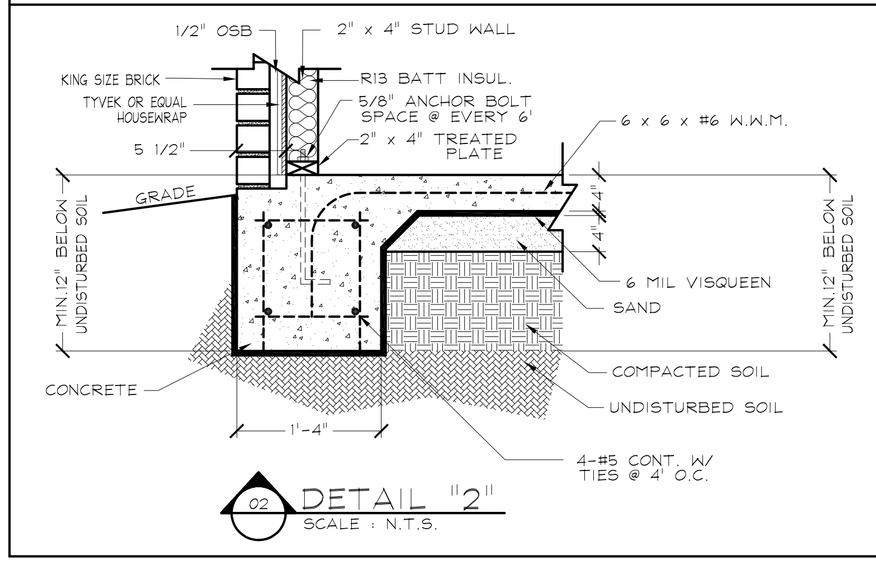


02 DETAIL "2"
SCALE : N.T.S.

## TYPICAL SLAB NOTES:

IF DUE TO SPECIFIC SITE CONDITIONS, LOCAL BUILDING PRACTICE OR REGULATIONS, IT IS NECESSARY TO MODIFY OR REDESIGN THE FOUNDATION FOR THIS PLAN, IT IS THE RESPONSIBILITY OF THE OWNER TO HAVE THE FOUNDATION REVISED AT HIS EXPENSE ACCORDINGLY.

THE OWNER SHALL BE RESPONSIBLE FOR THE CORRECT SITTING OF THE BUILDING ON PROPERTY AND FOR CONFIRMATION OF ALL REQUIREMENTS.

THE OWNER SHALL BE RESPONSIBLE FOR CONDITIONS SUCH AS SOIL BEARING CAPACITY, DEPTH OF FROST PENETRATION, WATER TABLE OR UNKNOWN BURIED ITEMS, ETC.

THE OWNER AND CONTRACTOR ARE REQUIRED TO REVIEW AND VERIFY THE DESIGN AND DIMENSIONS, REFLECTED ON THE PLANS AND/OR DOCUMENTS, BEFORE PURCHASING MATERIALS OR COMMENCEMENT OF CONSTRUCTION.

I HEREBY DO NOT WARRANT THESE PLANS AND/OR DOCUMENTS FOR ENGINEERING OR ARCHITECTURAL APPLICATIONS AND ANY USE THEREOF IS STRICTLY PROHIBITED, RESPONSIBILITY OF THOSE PURPOSES IS ASSUMED BY THE OWNER AND/OR CONTRACTOR OF THE FACILITY.

THE DRAWING AND DIMENSIONS SHOWN HEREON ARE FOR VISUAL PURPOSES ONLY AND MAY NOT BE TO ANY SCALE.

SIGNATURE/DATE: _____

FOUNDATION PLAN
THANK YOU FOR YOUR BUSINESS
MAY GOD BLESS YOU
"HIS REST 11:28-30"

DRAWN BY:
APPROVED BY:
DATE DRAWN:
DATE APPROVED:
JOB#:

SULPHUR, LOUISIANA

SHEET
A.3

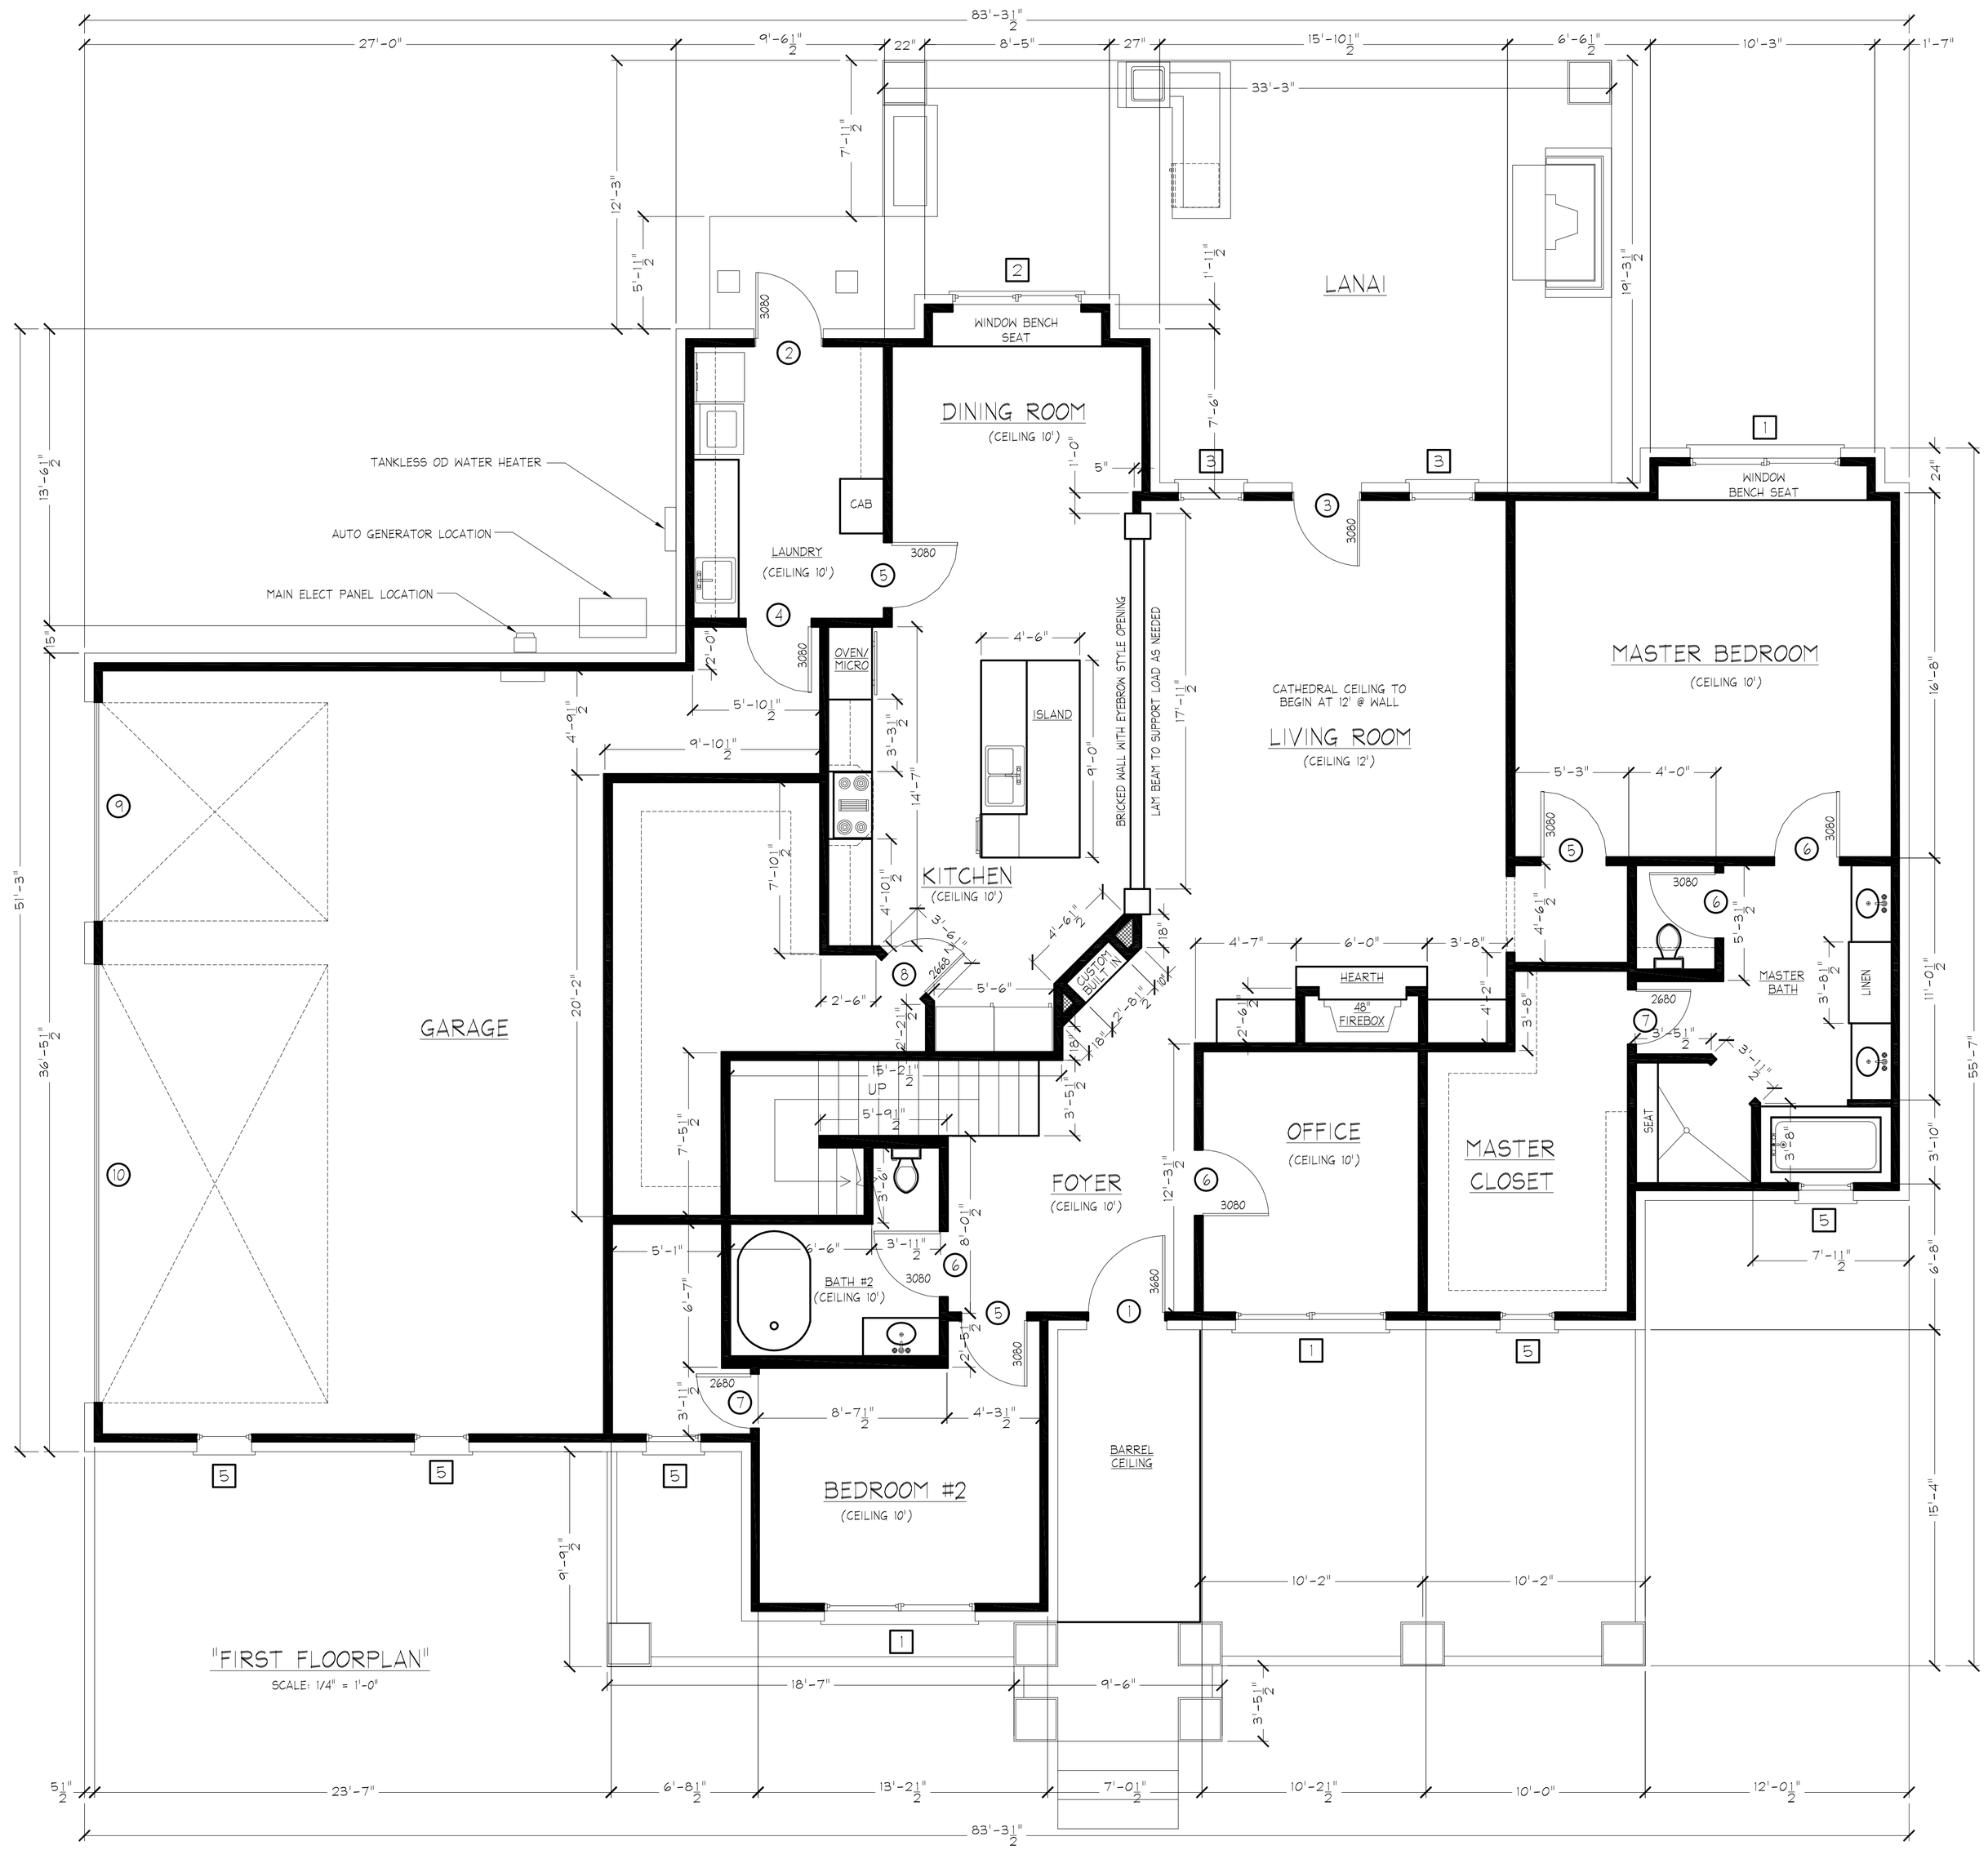


## SQUARE FOOTAGE

| | |
|---|---|
| 1ST FLOOR H/C | 2,550 |
| 2ND FLOOR H/C | 1,475 |
| OTHER (GARAGE/PORCH) | 2,039 |
| TOTAL | 6,064 |

## DOOR SCHEDULE

| SYM | QTY | TYPE | DOOR SIZE | HEADER SIZE |
|---|---|---|---|---|
| 1 | 1 | EXTERIOR SOLID CORE WOOD 9-LITE | 3'-6" x 8'-0" R.H.I.S. | 2" x 12" |
| C | 1 | EXTERIOR METAL 9-LITE | 3'-0" x 8'-0" L.H.O.S. | 2" x 12" |
| 3 | 1 | EXTERIOR SOLID CORE WOOD 9-LITE | 3'-0" x 8'-0" L.H.I.S. | 2" x 12" |
| 4 | 1 | EXTERIOR METAL 9-LITE | 3'-0" x 8'-0" L.H.I.S. | 2" x 12" |
| 5 | 3 | INTERIOR HOLLOW CORE 6-PANEL | 3'-0" x 8'-0" L.H.I.S. | 2" x 6" |
| 6 | 4 | INTERIOR HOLLOW CORE 6-PANEL | 3'-0" x 8'-0" R.H.I.S. | 2" x 6" |
| 7 | 2 | INTERIOR HOLLOW CORE 6-PANEL | 2'-6" x 8'-0" R.H.I.S. | 2" x 6" |
| 8 | 1 | PANTRY DOOR | 1'-8" x 6'-8" R.H.O.S. | 2" x 6" |
| 9 | 1 | AUTOMATIC GARAGE DOOR | 10'-0" x 8'-0" | 2" x 12" |
| 10 | 1 | AUTOMATIC GARAGE DOOR | 20'-0" x 8'-0" | 2" x 12" |
| 11 | | | | |
| 12 | | | | |
| 13 | | | | |
| 14 | | | | |
| 15 | | | | |

## WINDOW SCHEDULE

| SYM | QTY | TYPE | WINDOW SIZE | HEADER SIZE |
|---|---|---|---|---|
| 1 | 3 | (DOUBLE) SINGLE-HUNG LOW-E | 3'-0" x 6'-0" | 2" x 12" |
| 2 | 4 | (DOUBLE) SINGLE-HUNG LOW-E | 2'-6" x 6'-0" | 2" x 12" |
| 3 | 2 | SINGLE-HUNG LOW-E | 2'-6" x 6'-0" | 2" x 12" |
| 4 | | | | |
| 5 | 5 | FROSTED FIXED GLASS | 2'-0" x 2'-0" | 2" x 12" |
| 6 | 1 | (OVAL) FIXED GLASS | 2'-0" x 3'-0" | 2" x 12" |
| 7 | 1 | (DOUBLE) SINGLE-HUNG LOW-E | 3'-0" x 5'-0" | 2" x 12" |
| 8 | | | | |
| 9 | | | | |
| 10 | | | | |
| 11 | | | | |
| 12 | | | | |

"FIRST FLOOR PLAN"
THANK YOU FOR YOUR BUSINESS
MAY GOD BLESS YOU
"HIS REST 11:28-30"

THE OWNER AND CONTRACTOR ARE REQUIRED TO REVIEW AND VERIFY THE DESIGN AND DIMENSIONS, REFLECTED ON THE PLANS AND/OR DOCUMENTS, BEFORE PURCHASING MATERIALS OR COMMENCEMENT OF CONSTRUCTION.

I HEREBY DO NOT WARRANT THESE PLANS AND/OR DOCUMENTS FOR ENGINEERING OR ARCHITECTURAL APPLICATIONS AND ANY USE THEREOF IS STRICTLY PROHIBITED, RESPONSIBILITY OF THOSE PURPOSES IS ASSUMED BY THE OWNER AND/OR CONTRACTOR OF THE FACILITY.

THE DRAWING AND DIMENSIONS SHOWN HEREON ARE FOR VISUAL PURPOSES ONLY AND MAY NOT BE TO ANY SCALE.

SIGNATURE/DATE: _____

DRAWN BY:
APPROVED BY:
DATE DRAWN:
DATE APPROVED:
JOB#:
SULPHUR, LOUISIANA
1

SHEET
A.4

## DOOR SCHEDULE

| SYM | QTY | TYPE | DOOR SIZE | HEADER SIZE |
|---|---|---|---|---|
| 1 | 4 | INTERIOR HOLLOW CORE 6-PANEL | 3'-0" x 6'-8" R.H.I.S. | 2" x 6" |
| 2 | 2 | INTERIOR HOLLOW CORE 6-PANEL | 3'-0" x 6'-8" L.H.I.S | 2" x 6" |
| 3 | 1 | INTERIOR HOLLOW CORE 6-PANEL | 3'-0" x 6'-8" R.H.O.S. | 2" x 6" |
| 4 | 1 | INTERIOR HOLLOW CORE 6-PANEL | 2'-6" x 6'-8" R.H.I.S. | 2" x 6" |
| 5 | | | | |
| 6 | | | | |
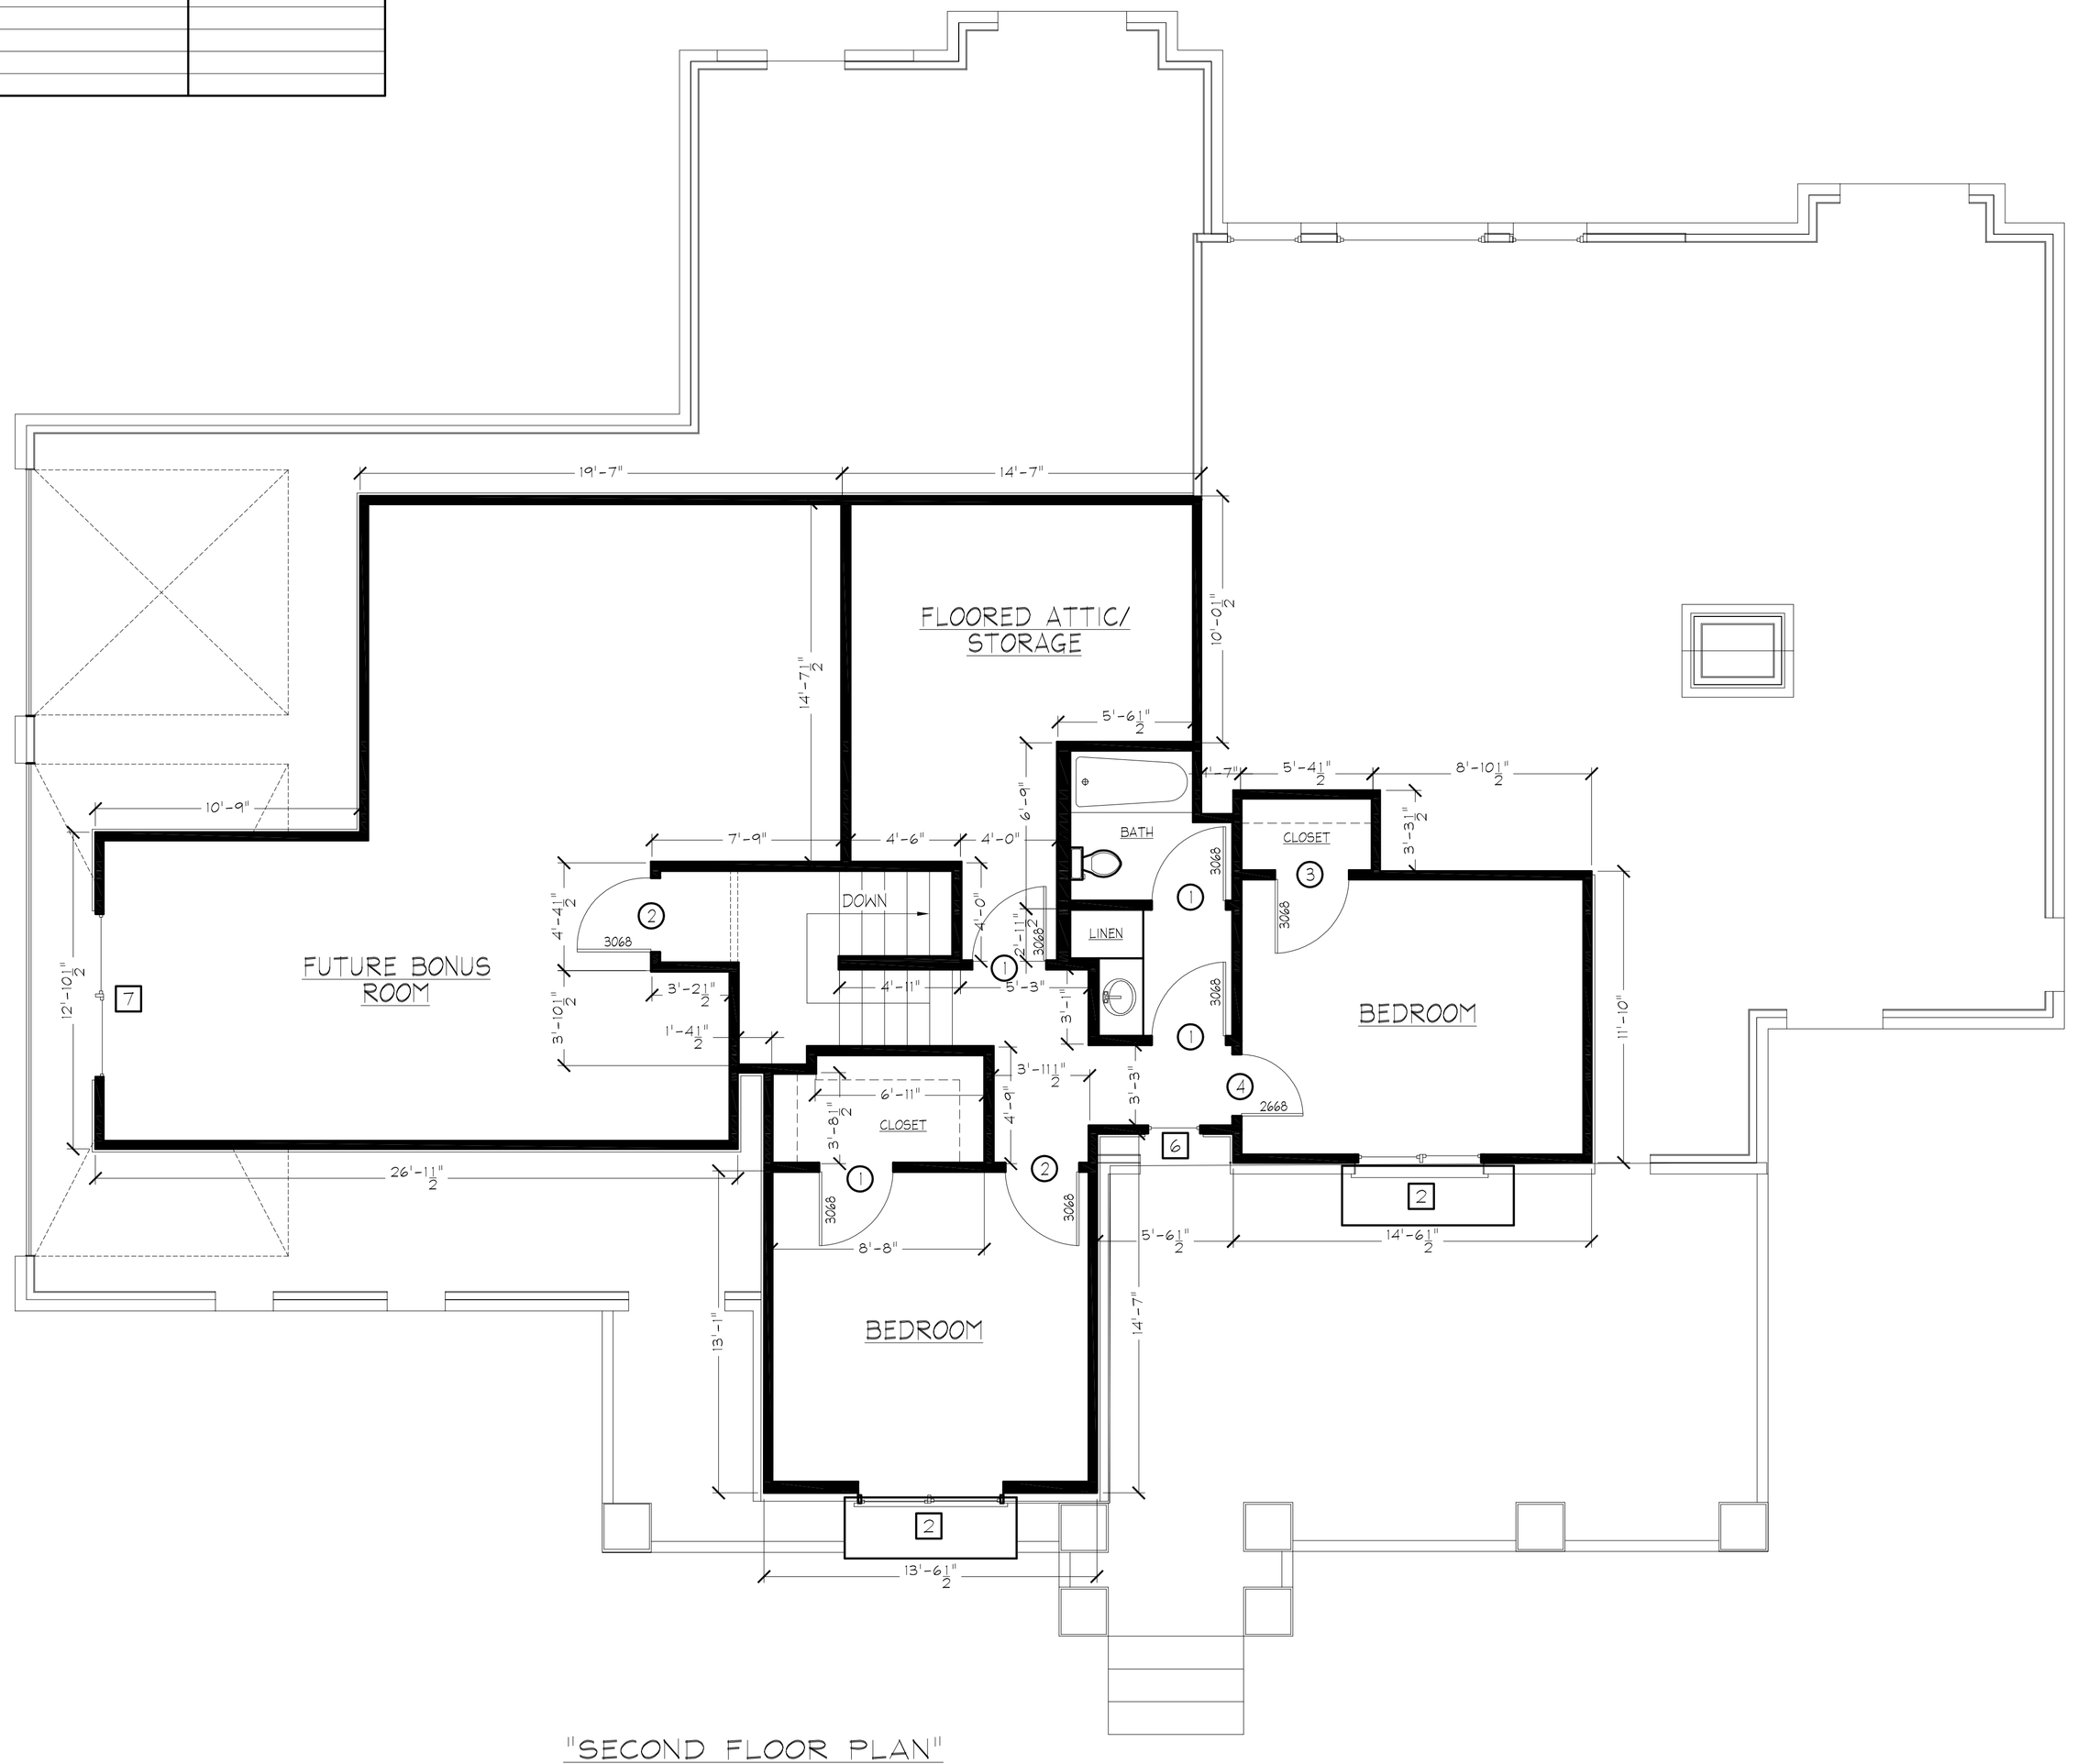


"SECOND FLOOR PLAN"

SCALE: 1/4"-1'-0"

THE OWNER AND CONTRACTOR ARE REQUIRED TO REVIEW AND VERIFY THE DESIGN AND DIMENSIONS, REFLECTED ON THE PLANS AND/OR DOCUMENTS, BEFORE PURCHASING MATERIALS OR COMMENCEMENT OF CONSTRUCTION.

I HEREBY DO NOT WARRANT THESE PLANS AND/OR DOCUMENTS FOR ENGINEERING OR ARCHITECTURAL APPLICATIONS AND ANY USE THEREOF IS STRICTLY PROHIBITED. RESPONSIBILITY OF THOSE PURPOSES IS ASSUMED BY THE OWNER AND/OR CONTRACTOR OF THE FACILITY.

THE DRAWING AND DIMENSIONS SHOWN HEREON ARE FOR VISUAL PURPOSES ONLY AND MAY NOT BE TO ANY SCALE.

SIGNATURE/DATE: _____

"SECOND FLOOR PLAN"
THANK YOU FOR YOUR BUSINESS
MAY GOD BLESS YOU
"HIS REST 11:28-30"

DRAWN BY:
APPROVED BY:
DATE DRAWN:
DATE APPROVED:
JOB#:

SULPHUR, LOUISIANA 1

SHEET
A.5

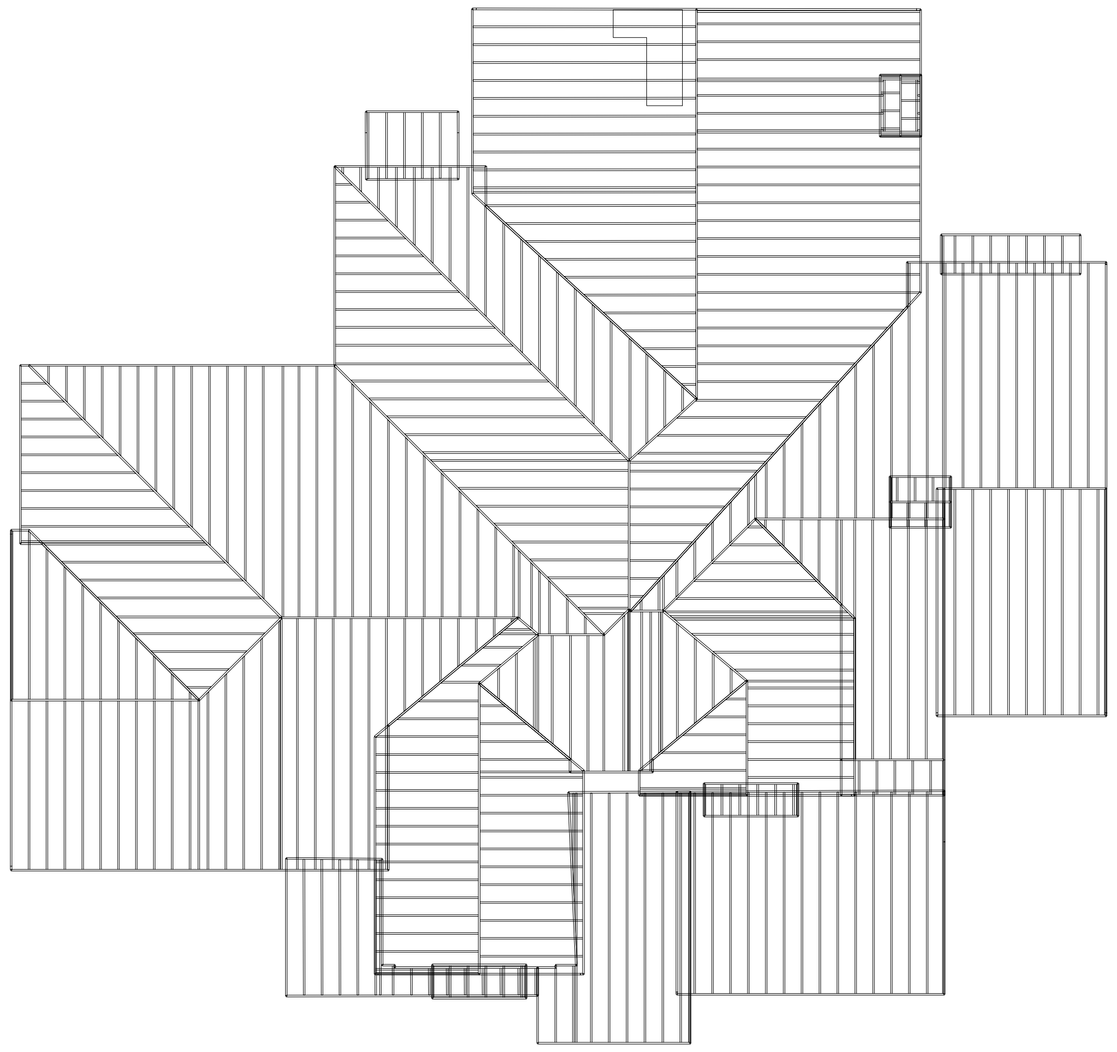

"RAFTER LAYOUT"
SCALE: 1/4"=1'-0"

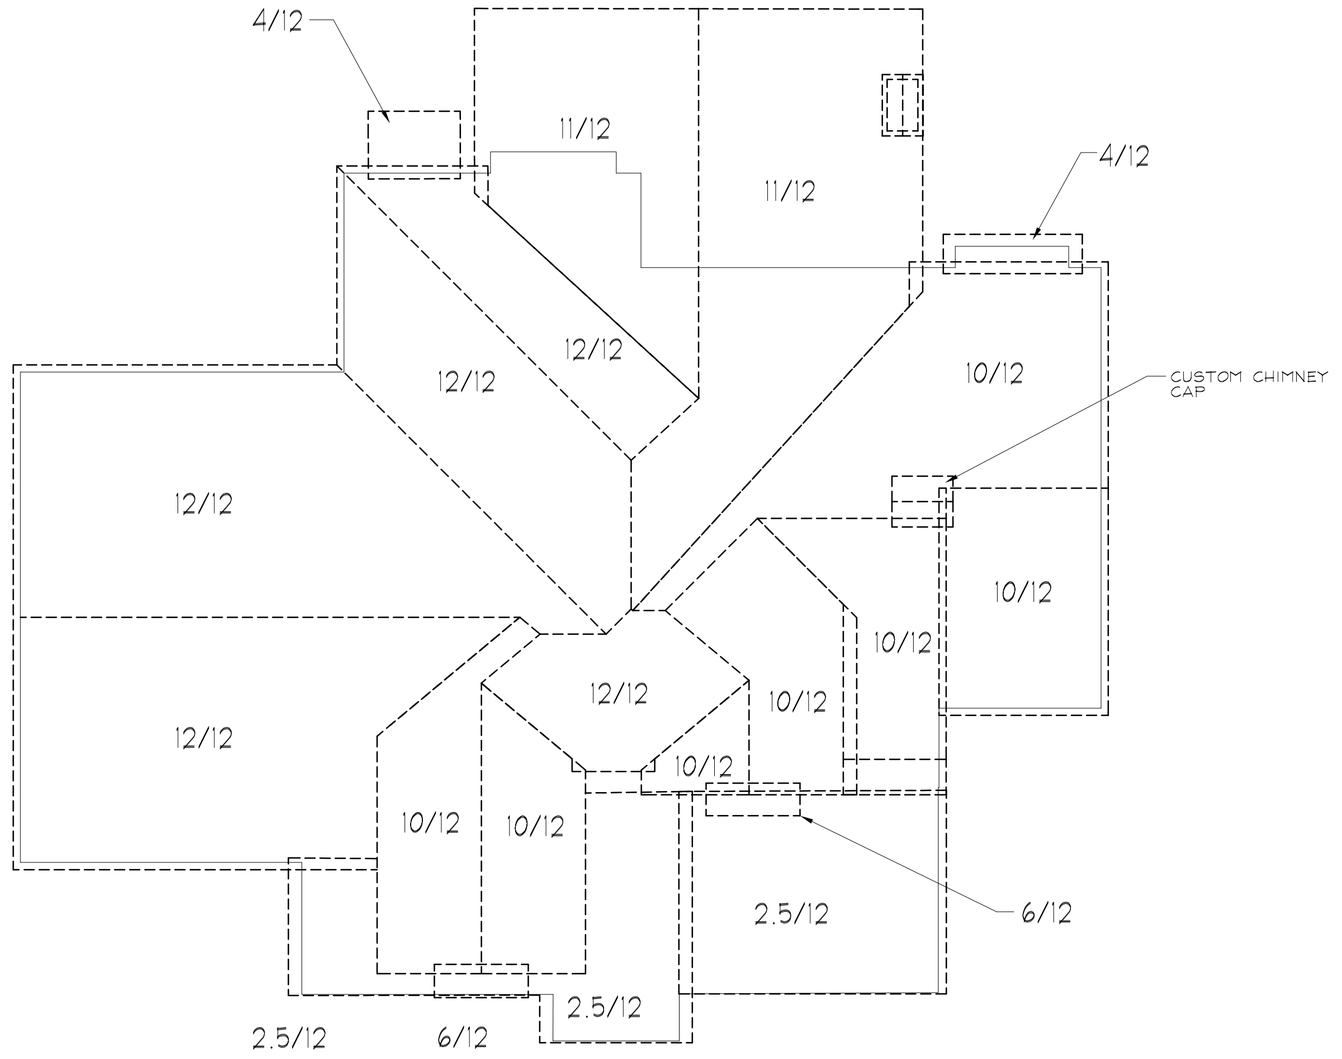


"ROOF PITCH LAYOUT"
SCALE: 1/4"=1'-0"

THE OWNER AND CONTRACTOR ARE REQUIRED TO REVIEW AND VERIFY THE DESIGN AND DIMENSIONS, REFLECTED ON THE PLANS AND/OR DOCUMENTS, BEFORE PURCHASING MATERIALS OR COMMENCEMENT OF CONSTRUCTION.

I HEREBY DO NOT WARRANT THESE PLANS AND/OR DOCUMENTS FOR ENGINEERING OR ARCHITECTURAL APPLICATIONS AND ANY USE THEREOF IS STRICTLY PROHIBITED. RESPONSIBILITY OF THOSE PURPOSES IS ASSUMED BY THE OWNER AND/OR CONTRACTOR OF THE FACILITY.

THE DRAWING AND DIMENSIONS SHOWN HEREON ARE FOR VISUAL PURPOSES ONLY AND MAY NOT BE TO ANY SCALE.

SIGNATURE/DATE: _____

"RAFTER & PITCH LAYOUT"
THANK YOU FOR YOUR BUSINESS
MAY GOD BLESS YOU
"HIS REST 11:28-30"

DRAWN BY:
APPROVED BY:
DATE DRAWN:
DATE APPROVED:
JOB#:
1

SULPHUR, LOUISIANA

SHEET
A.6

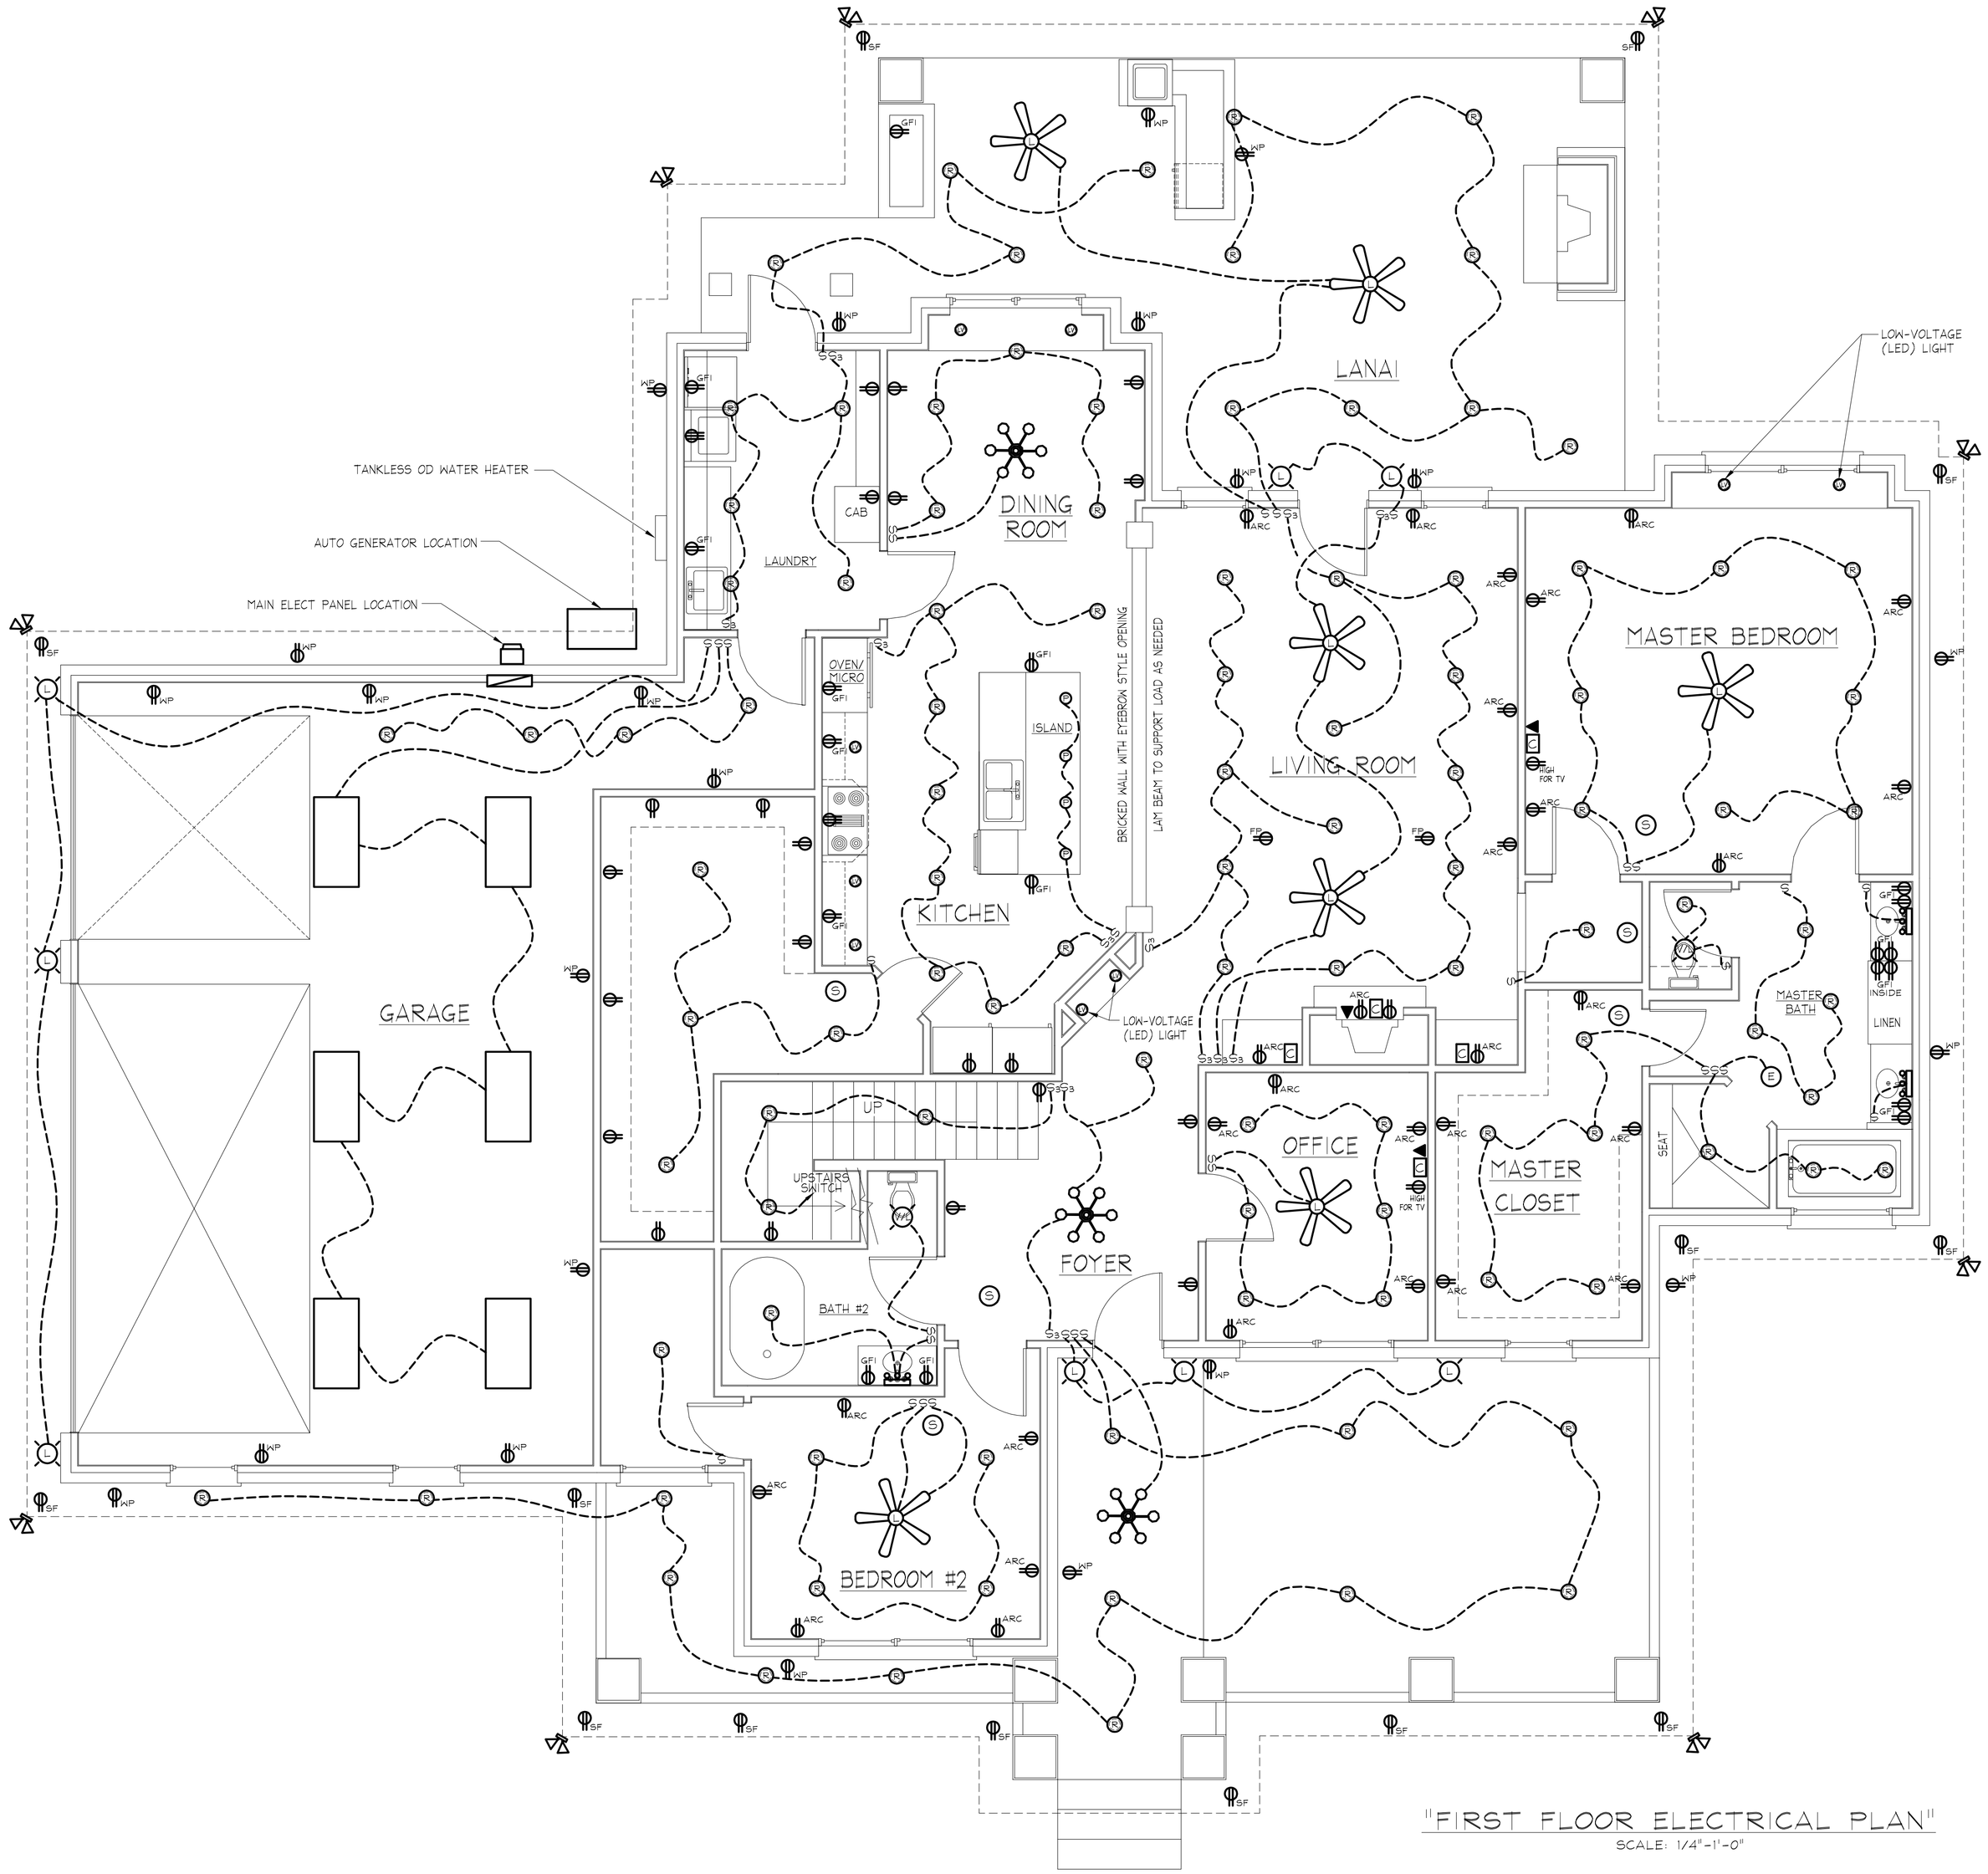


"FIRST FLOOR ELECTRICAL PLAN"

SCALE: 1/4"-1'-0"

## LEGEND

- MOTION LIGHT
- GFI 110VAC GROUND FAULT CIRCUIT INTERRUPTER
- ARC 110VAC ARC FAULT CIRCUIT INTERRUPTER
- SF 110VAC IN SOFFIT CIRCUIT INTERRUPTER
- FP 110VAC FLOOR PLUG CIRCUIT INTERRUPTER
- 110VAC RECEPTACLE
- 220VAC RECEPTACLE
- WP WEATHER RECEPTACLE
- PHONE JACK
- CC CABLE CONNECTION
- S 2-WAY SWITCH
- S3 3-WAY SWITCH
- S4 4-WAY SWITCH
- SD DIMMING SWITCH
- M METERBOX
- BP BREAKER PANEL
- VF VENT FAN/LIGHT
- BASIC LIGHT FIXTURE
- R RECESS LIGHT
- LOW-VOLTAGE (LED) LIGHT
- CEILING FAN/LIGHT
- 220V POWER CIRCUIT
- 110V POWER CIRCUIT
- VANITY LIGHT
- GL GARAGE DOOR LIGHT
- S COMBINATION SMOKE DETECTOR W/AUDIBLE NOTIFICATION
- E EXHAUST FAN
- 2 x 4 FLUORESCENT LIGHT CEILING MOUNTED FIXTURE
- CHANDELIER (SEE OWNER)

THE OWNER AND CONTRACTOR ARE REQUIRED TO REVIEW AND VERIFY THE DESIGN AND DIMENSIONS, REFLECTED ON THE PLANS AND/OR DOCUMENTS, BEFORE PURCHASING MATERIALS OR COMMENCEMENT OF CONSTRUCTION.

I HEREBY DO NOT WARRANT THESE PLANS AND/OR DOCUMENTS FOR ENGINEERING OR ARCHITECTURAL APPLICATIONS AND ANY USE THEREOF IS STRICTLY PROHIBITED, RESPONSIBILITY OF THOSE PURPOSES IS ASSUMED BY THE OWNER AND/OR CONTRACTOR OF THE FACILITY.

THE DRAWING AND DIMENSIONS SHOWN HEREON ARE FOR VISUAL PURPOSES ONLY AND MAY NOT BE TO ANY SCALE.

SIGNATURE/DATE: _____

"FIRST FLOOR ELECTRICAL PLAN"
THANK YOU FOR YOUR BUSINESS
MAY GOD BLESS YOU
"HIS REST 11:28-30"

DRAWN BY:
APPROVED BY:
DATE DRAWN:
DATE APPROVED:
JOB#:

SULPHUR, LOUISIANA

1

SHEET
E.1

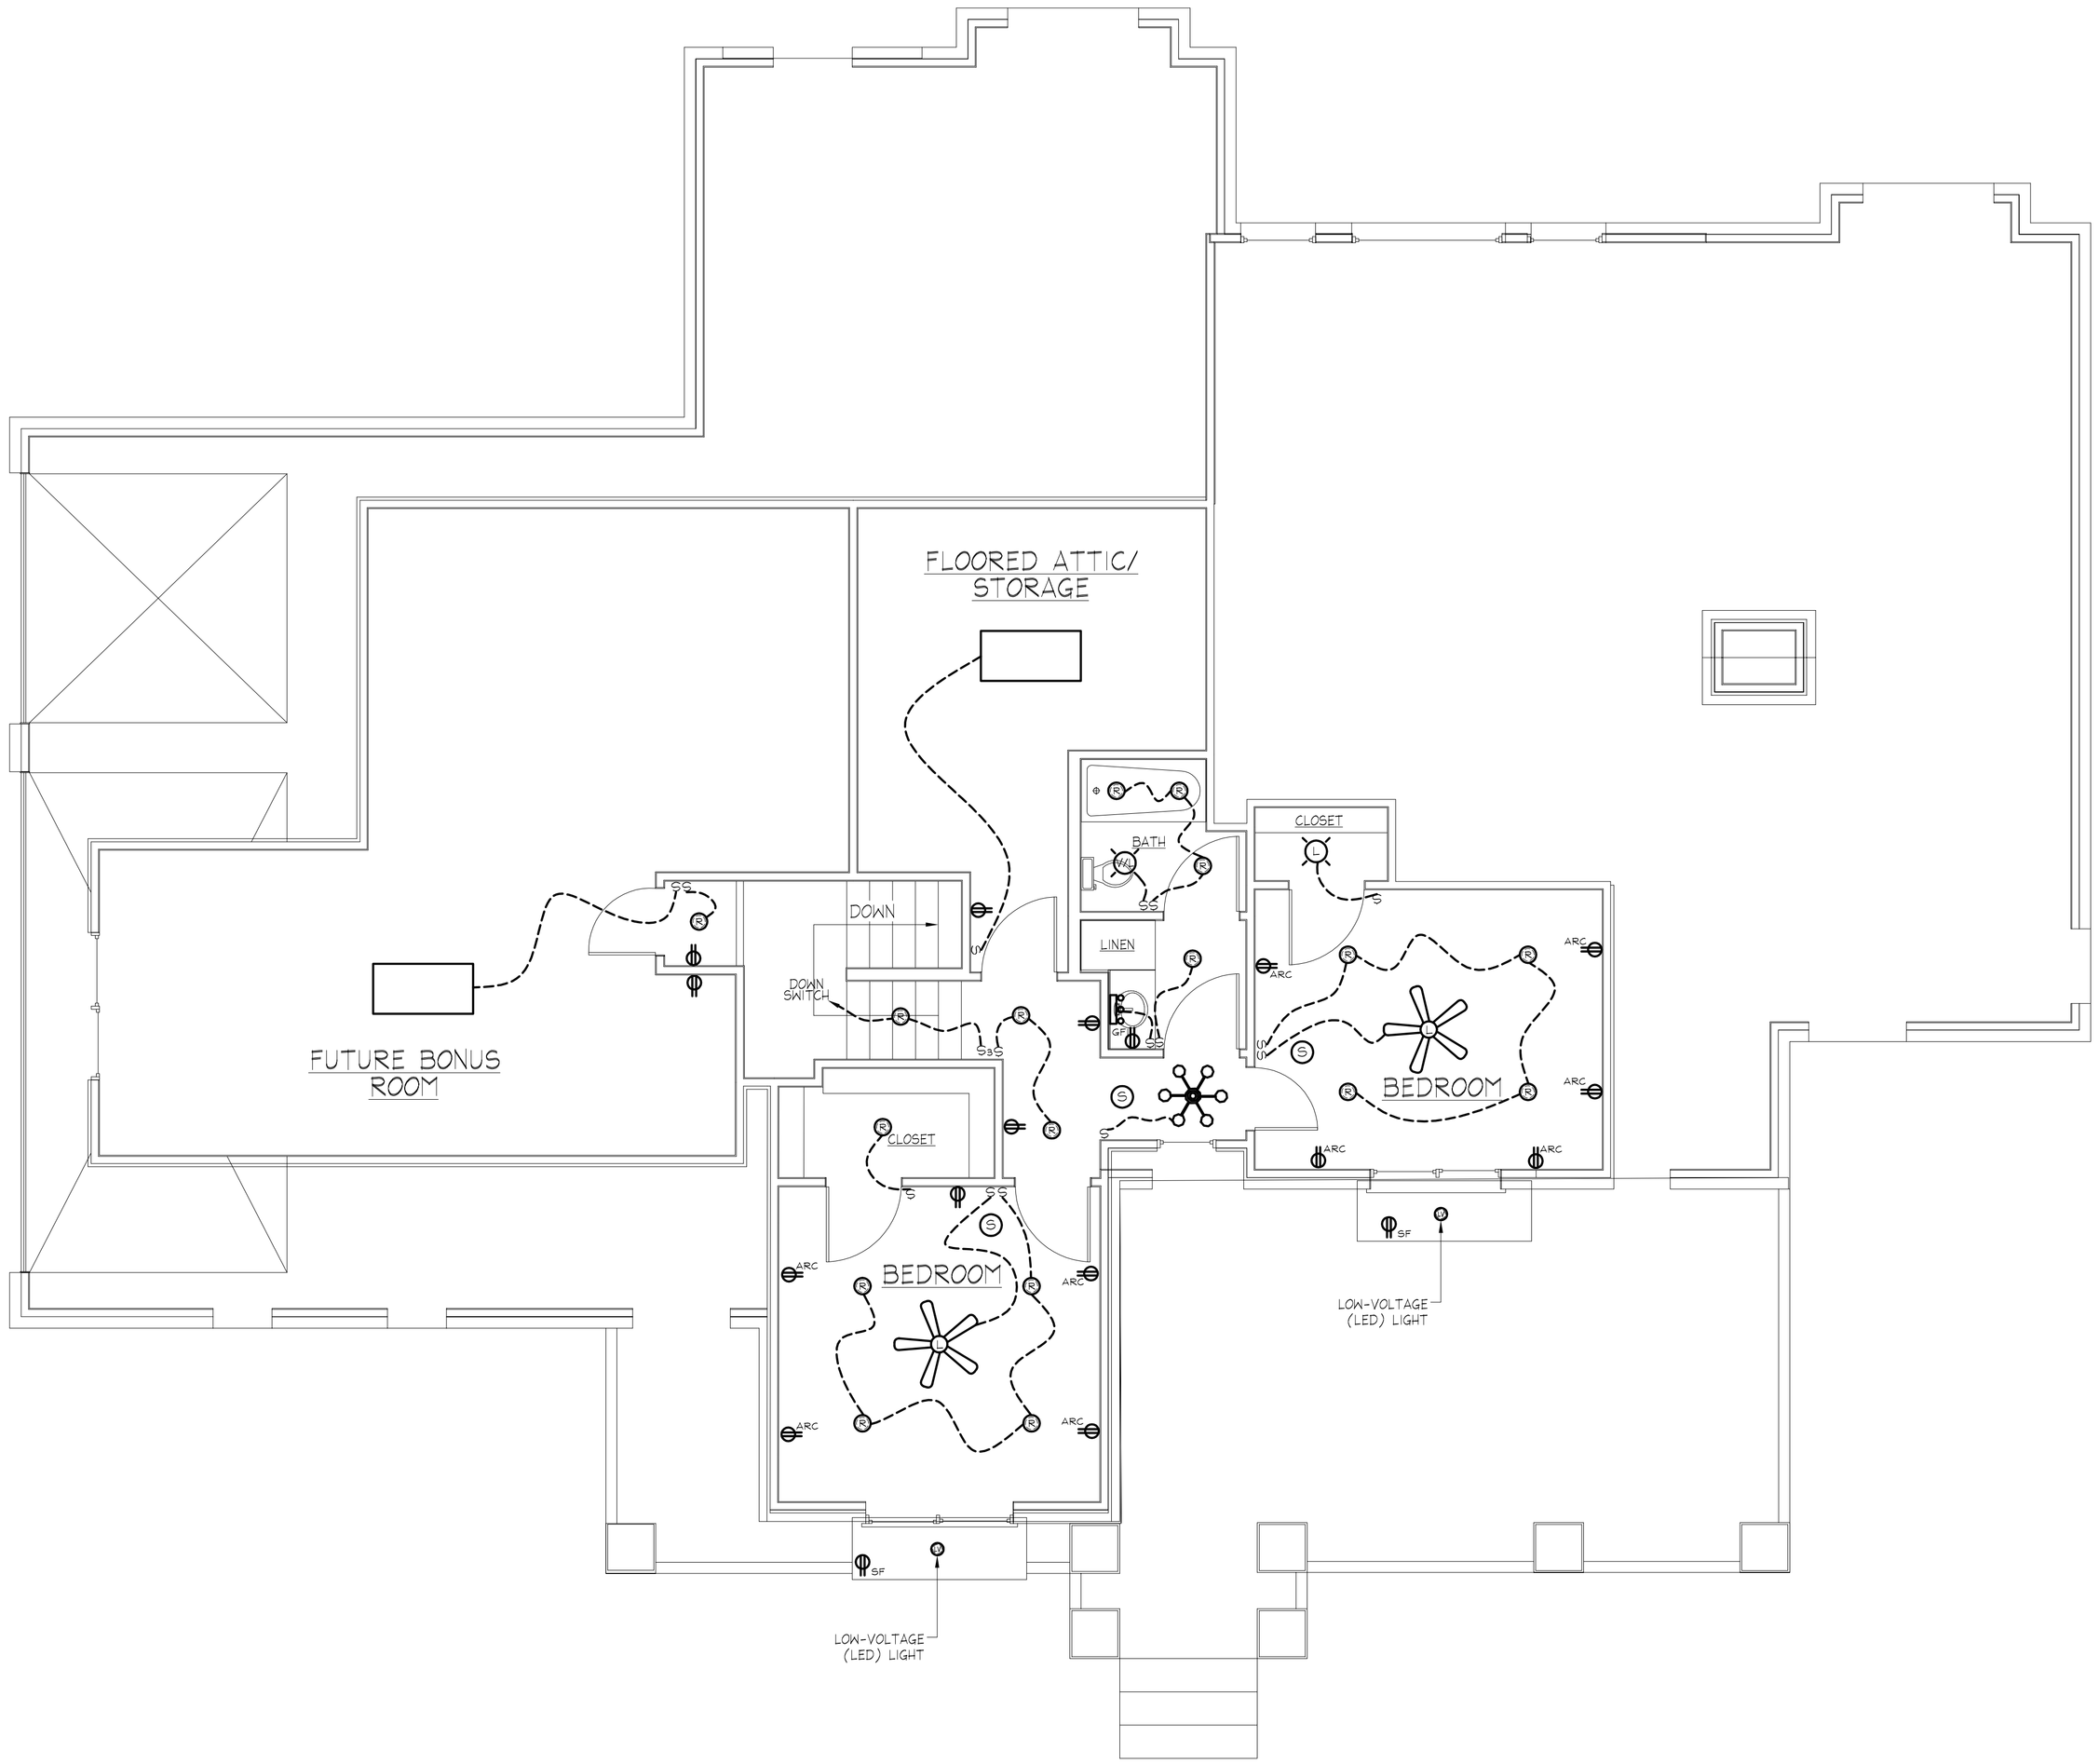


## LEGEND

- MOTION LIGHT
- GFI 110VAC GROUND FAULT CIRCUIT INTERRUPTER
- ARC 110VAC ARC FAULT CIRCUIT INTERRUPTER
- SF 110VAC IN SOFFIT CIRCUIT INTERRUPTER
- 110VAC RECEPTACLE
- 220VAC RECEPTACLE
- WP WEATHER RECEPTACLE
- PHONE JACK
- C CABLE CONNECTION
- S 2-WAY SWITCH
- S3 3-WAY SWITCH
- S4 4-WAY SWITCH
- SD DIMMING SWITCH
- M METERBOX
- BP BREAKER PANEL
- VF VENT FAN/LIGHT
- L BASIC LIGHT FIXTURE
- R RECESS LIGHT
- CEILING FAN/LIGHT
- 220 220V POWER CIRCUIT
- 110 110V POWER CIRCUIT
- VANITY LIGHT
- GL GARAGE DOOR LIGHT
- S COMBINATION SMOKE DETECTOR W/AUDIBLE NOTIFICATION
- E EXHAUST FAN
- 2 x 4 FLUORESCENT LIGHT CEILING MOUNTED FIXTURE
- CHANDELIER (SEE OWNER)

"SECOND FLOOR ELECTRICAL PLAN"
SCALE: 1/4"=1'-0"

THE OWNER AND CONTRACTOR ARE REQUIRED TO REVIEW AND VERIFY THE DESIGN AND DIMENSIONS, REFLECTED ON THE PLANS AND/OR DOCUMENTS, BEFORE PURCHASING MATERIALS OR COMMENCEMENT OF CONSTRUCTION.

I HEREBY DO NOT WARRANT THESE PLANS AND/OR DOCUMENTS FOR ENGINEERING OR ARCHITECTURAL APPLICATIONS AND ANY USE THEREOF IS STRICTLY PROHIBITED. RESPONSIBILITY OF THOSE PURPOSES IS ASSUMED BY THE OWNER AND/OR CONTRACTOR OF THE FACILITY.

THE DRAWING AND DIMENSIONS SHOWN HEREON ARE FOR VISUAL PURPOSES ONLY AND MAY NOT BE TO ANY SCALE.

SIGNATURE/DATE: _____

"SECOND FLOOR ELECTRICAL PLAN"
THANK YOU FOR YOUR BUSINESS
MAY GOD BLESS YOU
"HIS REST 11:28-30"

DRAWN BY:
DATE DRAWN:
APPROVED BY:
DATE APPROVED:
JOB#:
1

SULPHUR, LOUISIANA

SHEET
E.2