

SUITE 1-A

50 DUNFIELD AVENUE

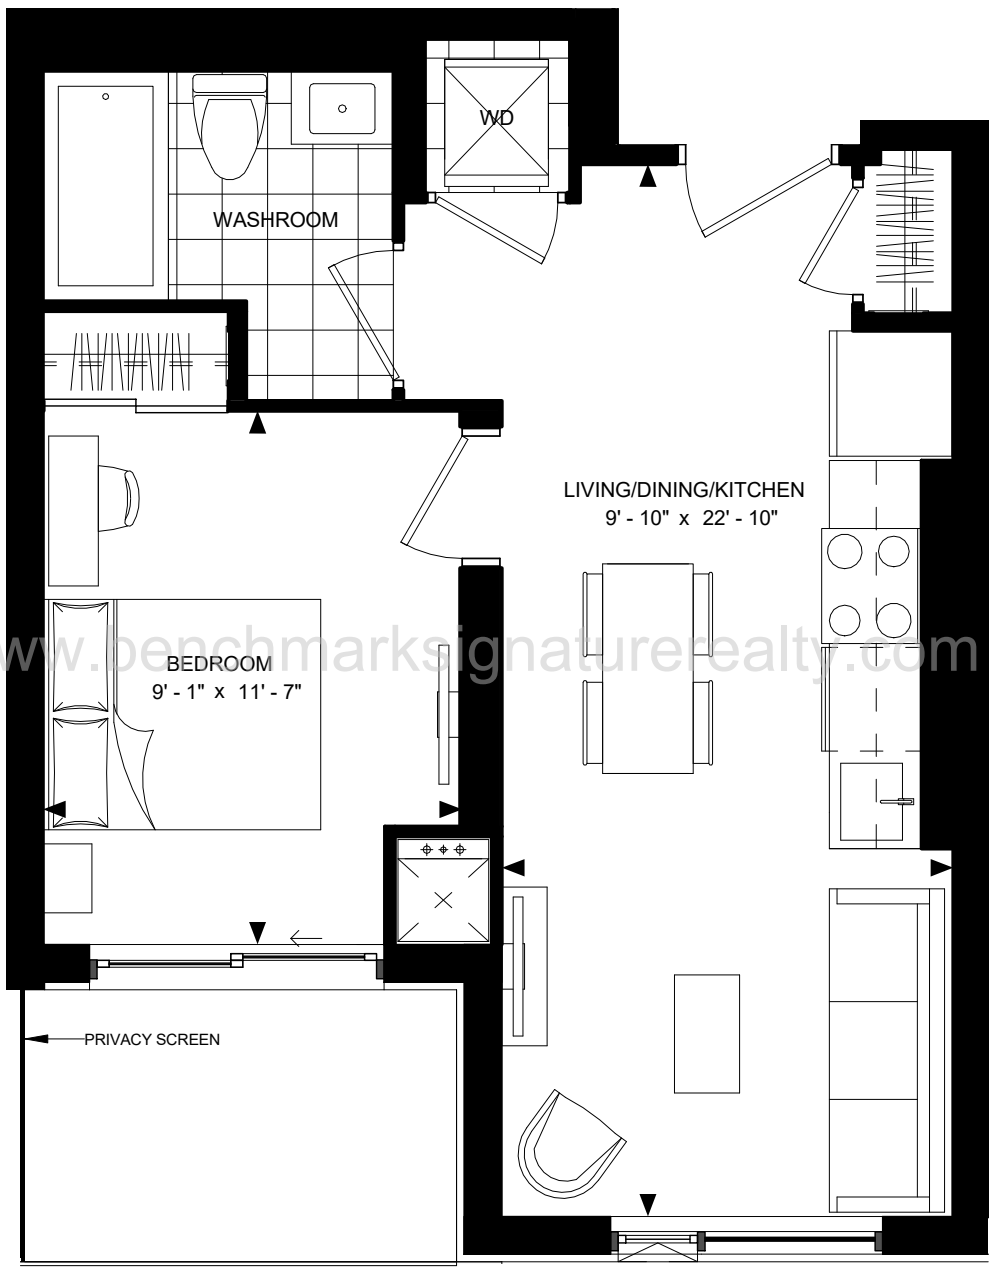

www.benchmarksignaturerealty.com

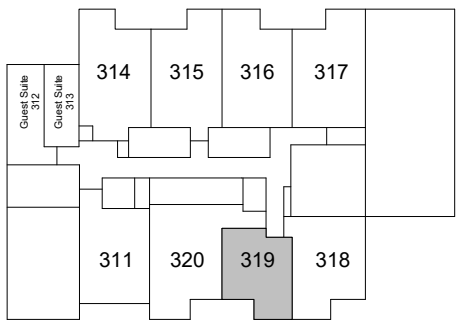

LEVEL 3

SUITE 1-A


SUITE AREA: 480 sf

Disclaimer : Materials, specifications & floor plans are subject to change without notice. All renderings are artist's conceptions.
All floor plans have approximate dimensions. Actual usable floor space may vary from the stated floor area. E.&O.E.

SCALE: 1 : 50

SUITE 1-C (BF)


50 DUNFIELD AVENUE

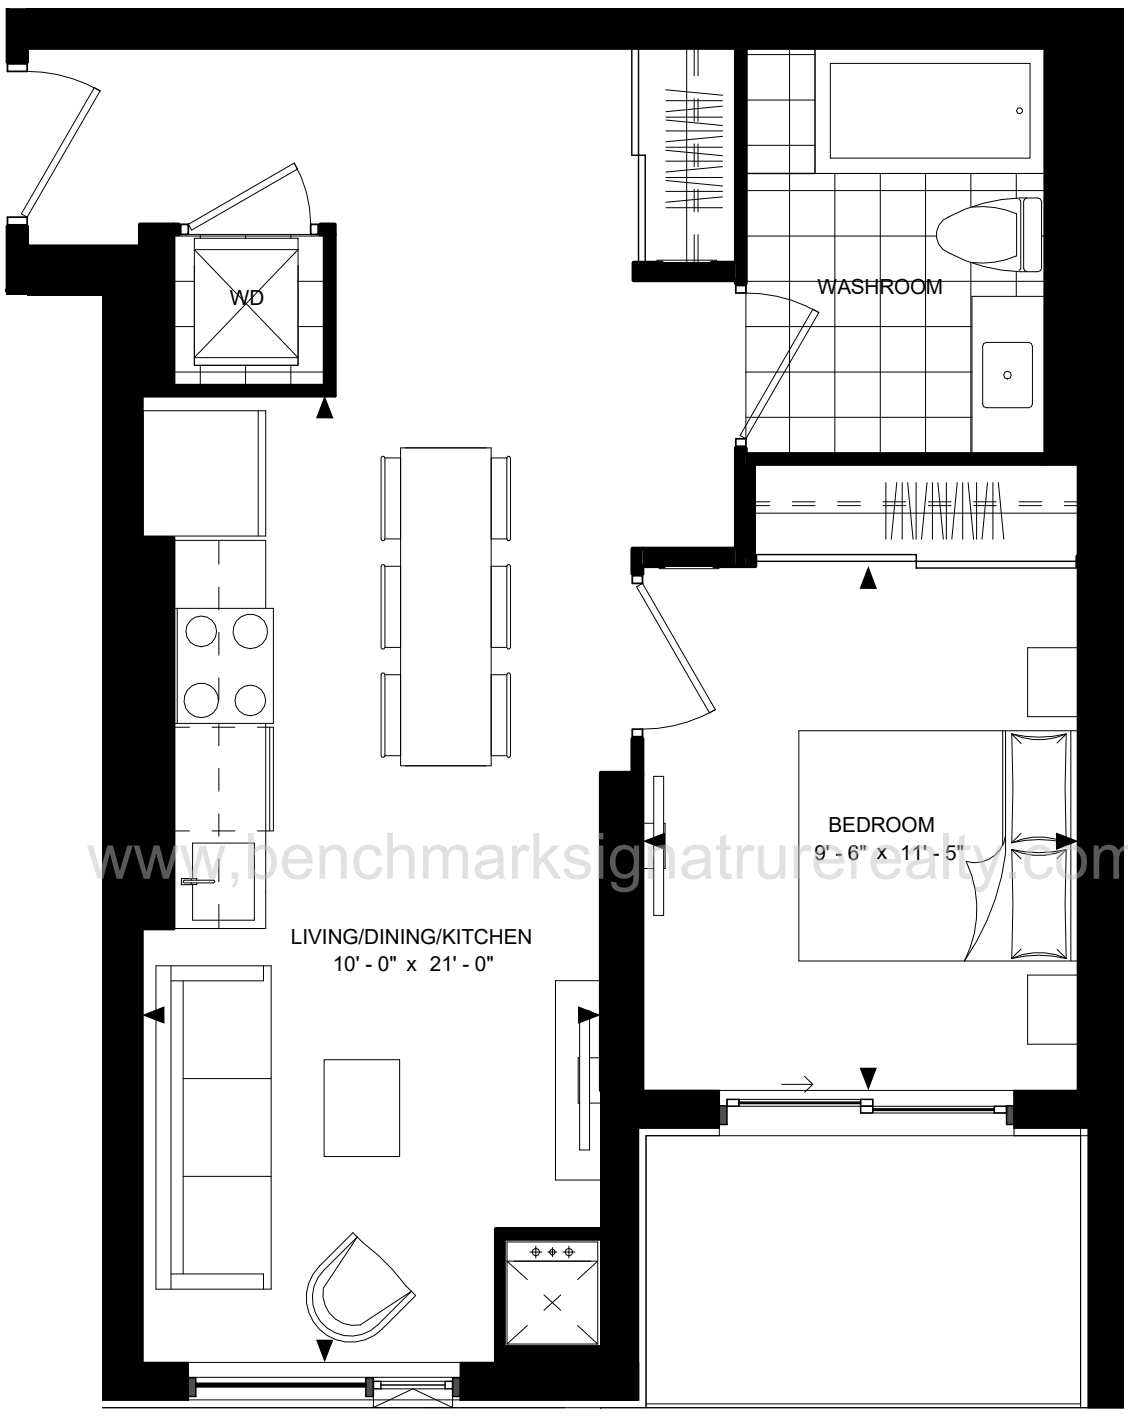

www.benchmarksignaturerealty.com

SUITE 1-C (BF)

SUITE AREA: 616 sf

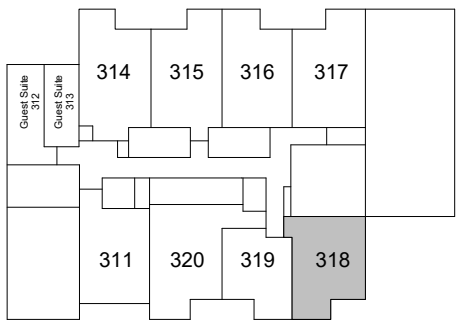


LEVEL 3

Disclaimer : Materials, specifications & floor plans are subject to change without notice. All renderings are artist's conceptions.
All floor plans have approximate dimensions. Actual usable floor space may vary from the stated floor area. E.&O.E.

SCALE: 1 : 50

SUITE 1D1-A


50 DUNFIELD AVENUE

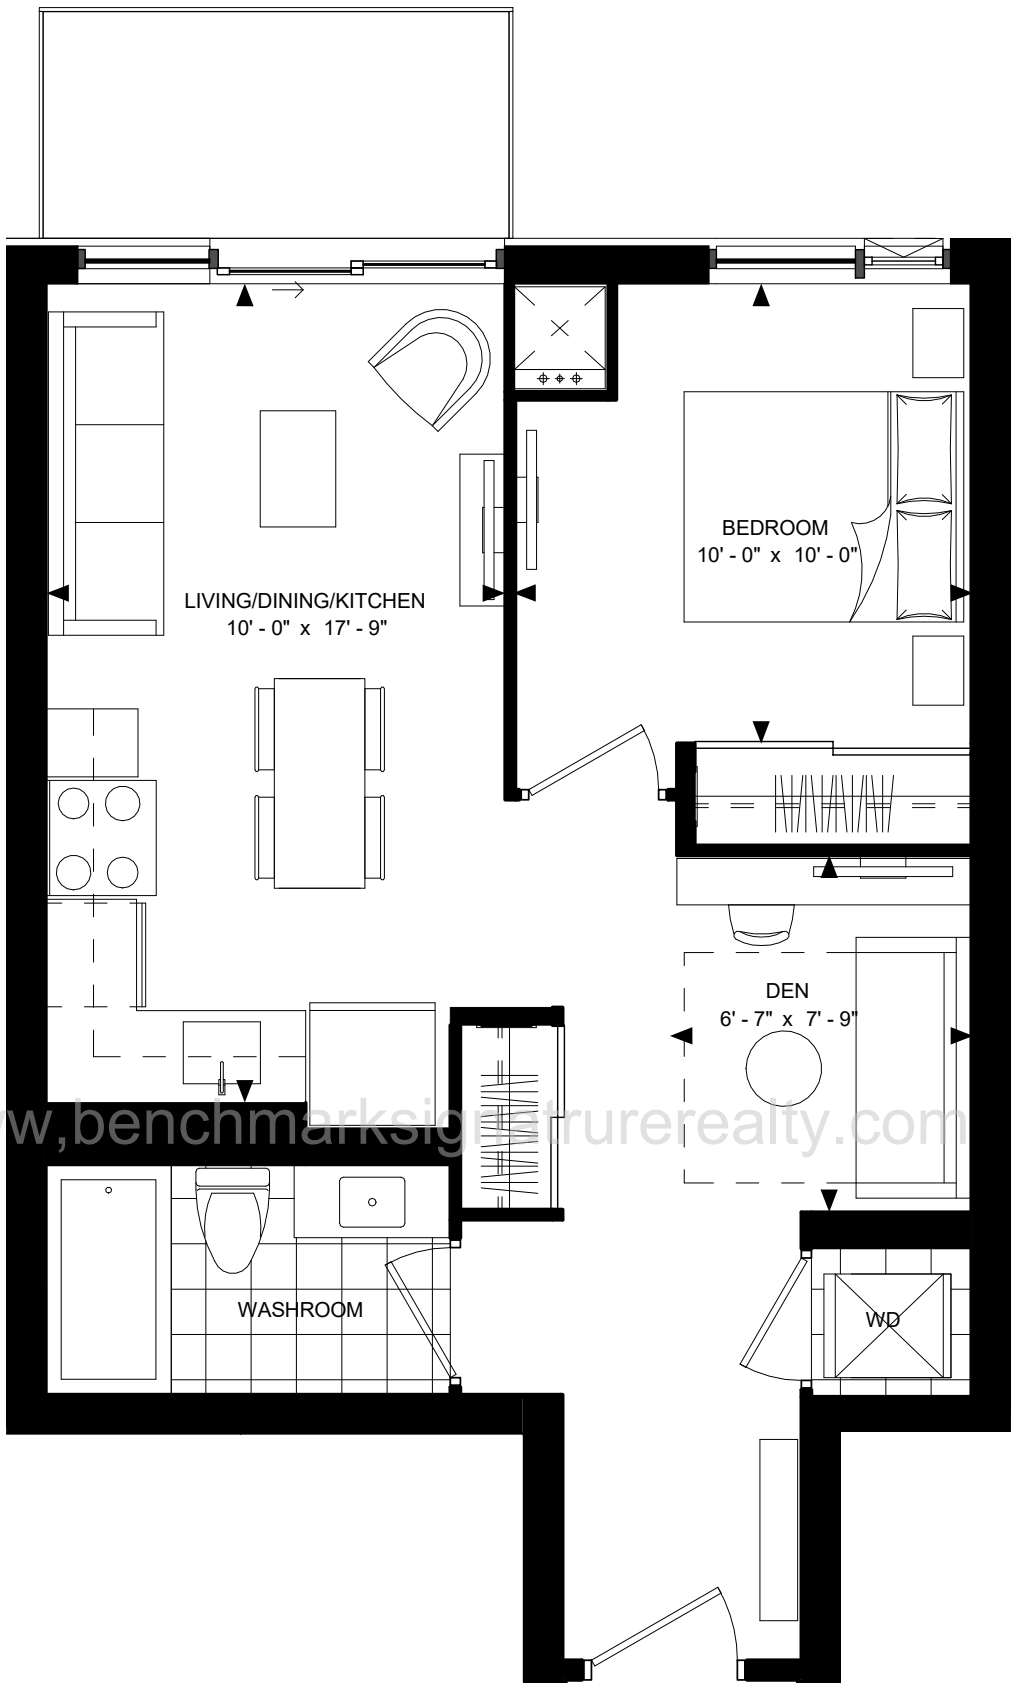


www,benchmarksignaturerealty.com

SUITE 1D1-A


SUITE AREA: 582 sf

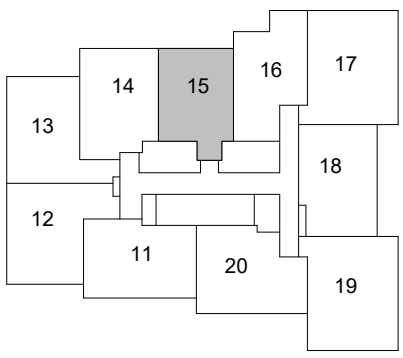

LEVEL 5-17

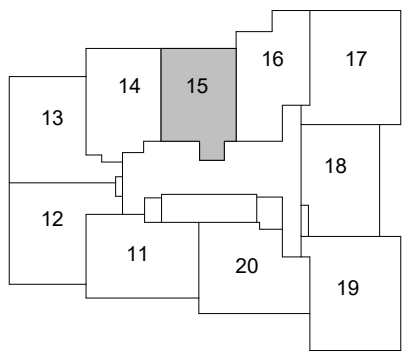

LEVEL 18-28

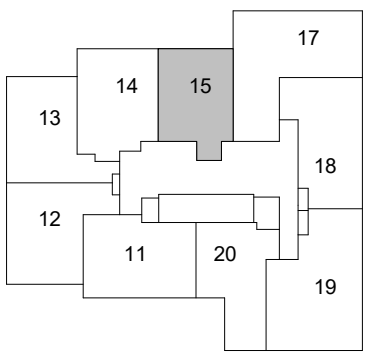


LEVEL 29-35

Disclaimer : Materials, specifications & floor plans are subject to change without notice. All renderings are artist's conceptions.
All floor plans have approximate dimensions. Actual usable floor space may vary from the stated floor area. E.&O.E.


SCALE: 1 : 50

SUITE 1D1-D

50 DUNFIELD AVENUE

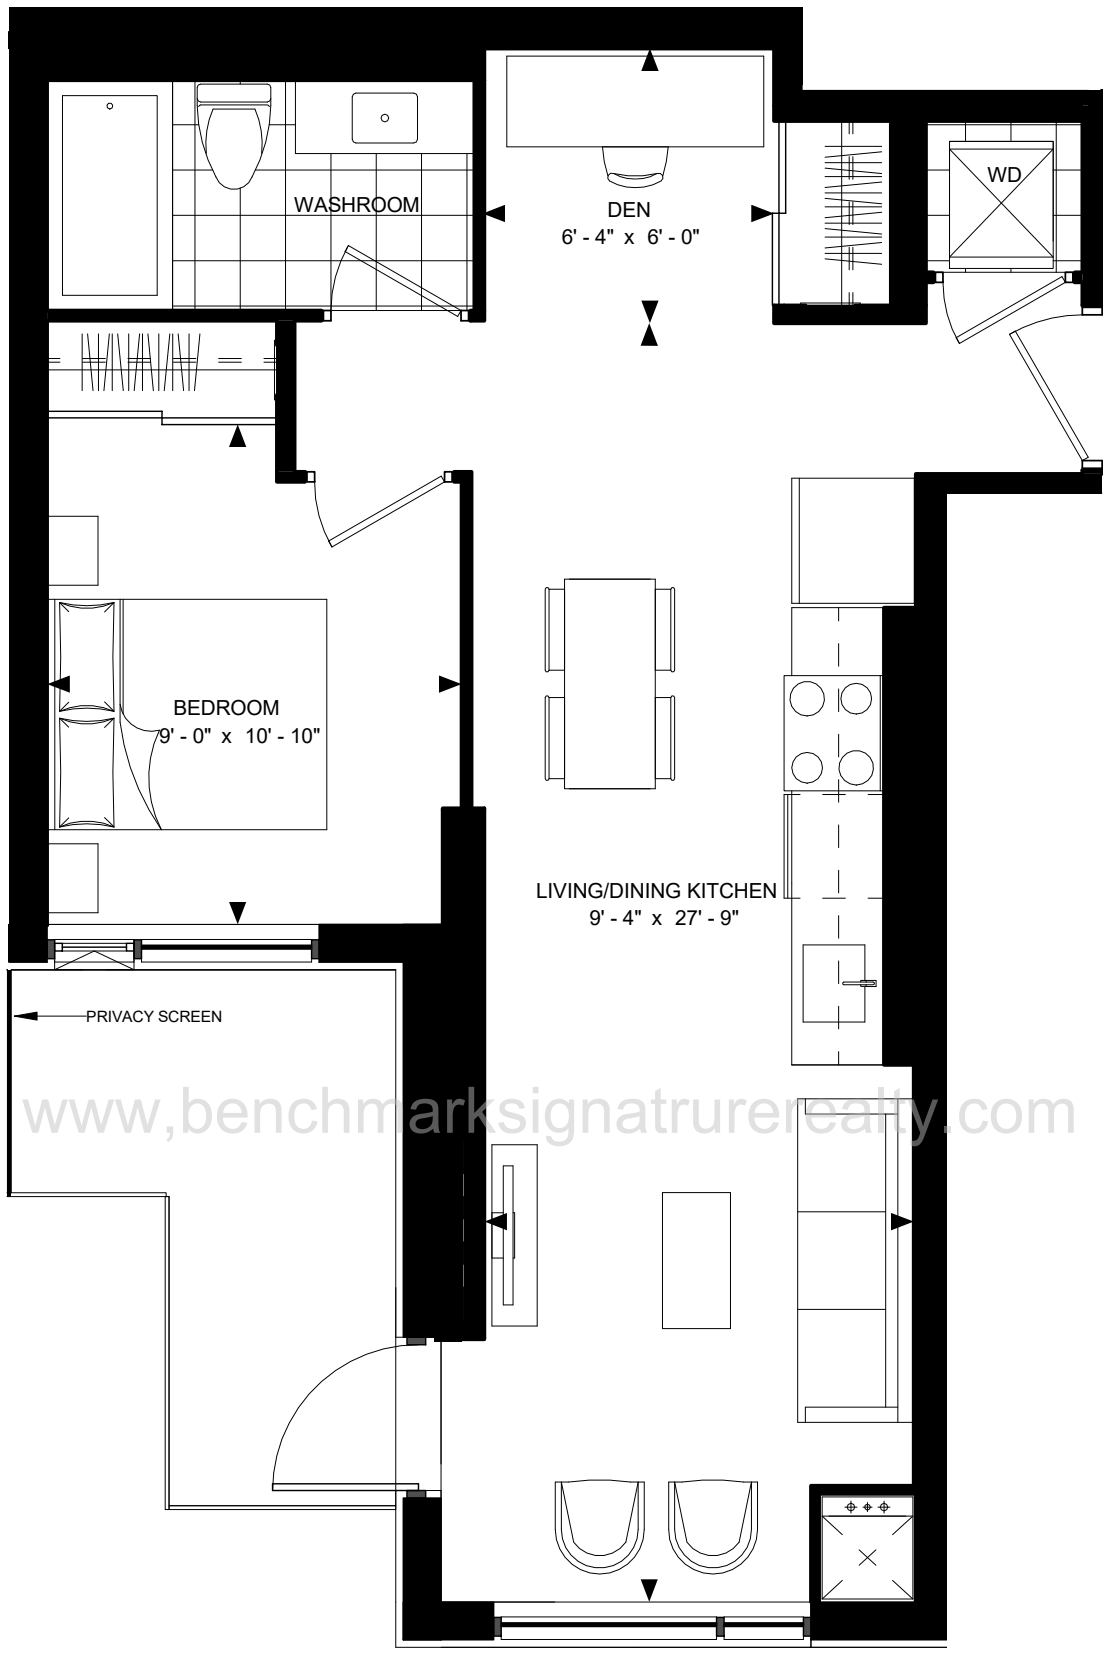

www,benchmarksignaturerealty.com

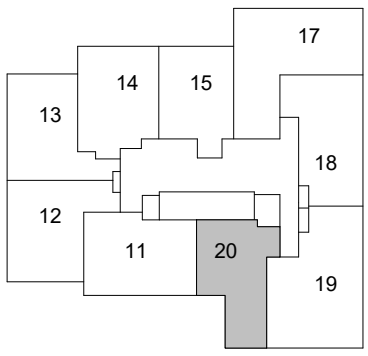

SUITE 1D1-D

SUITE AREA: 613 sf


LEVEL 29-35

Disclaimer : Materials, specifications & floor plans are subject to change without notice. All renderings are artist's conceptions.
All floor plans have approximate dimensions. Actual usable floor space may vary from the stated floor area. E.&O.E.


SCALE: 1 : 50

SUITE 1D1-C (BF)

50 DUNFIELD AVENUE

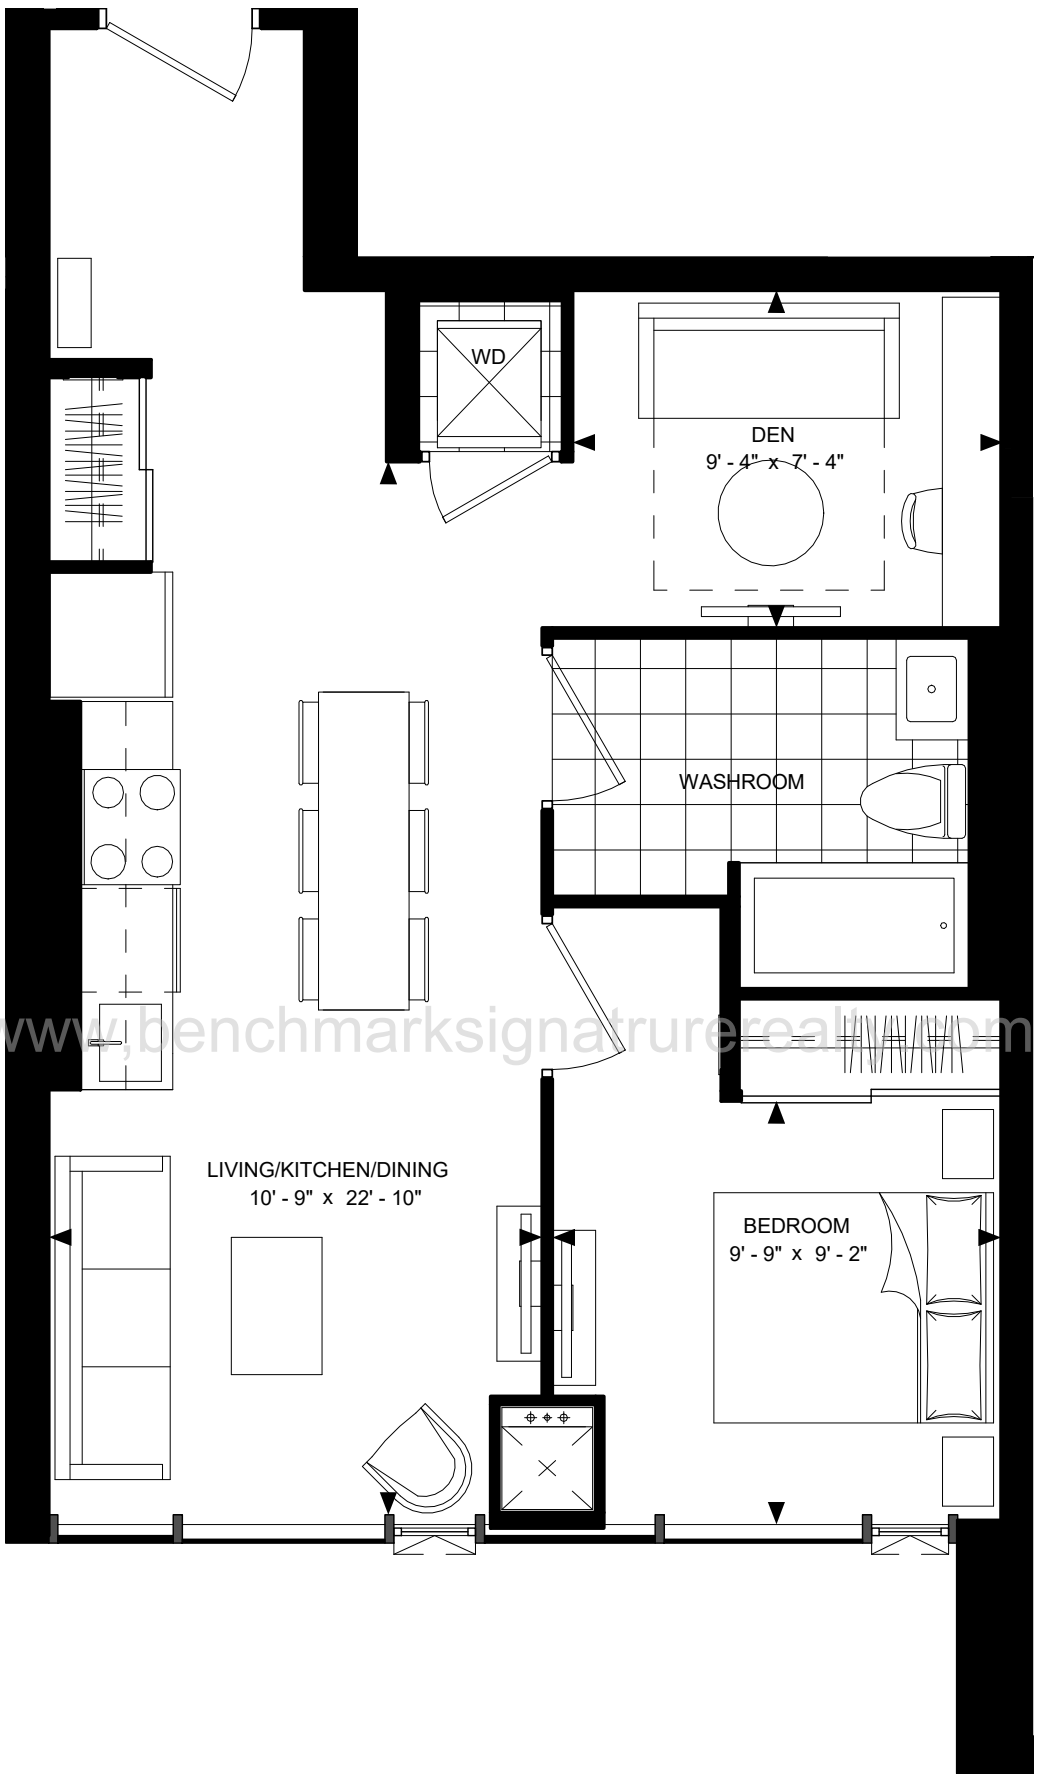

www.benchmarksignaturerealty.com

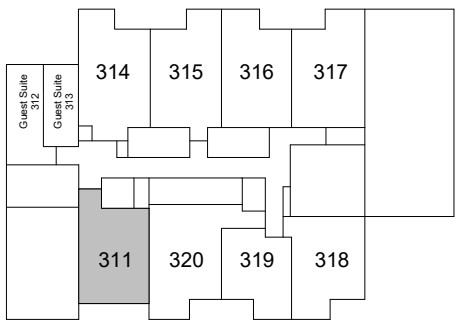

LEVEL 3

SUITE 1D1-C (BF)


SUITE AREA: 667 sf

Disclaimer : Materials, specifications & floor plans are subject to change without notice. All renderings are artist's conceptions.
All floor plans have approximate dimensions. Actual usable floor space may vary from the stated floor area. E.&O.E.

SCALE: 1 : 50

SUITE 1D1-E (BF)


50 DUNFIELD AVENUE

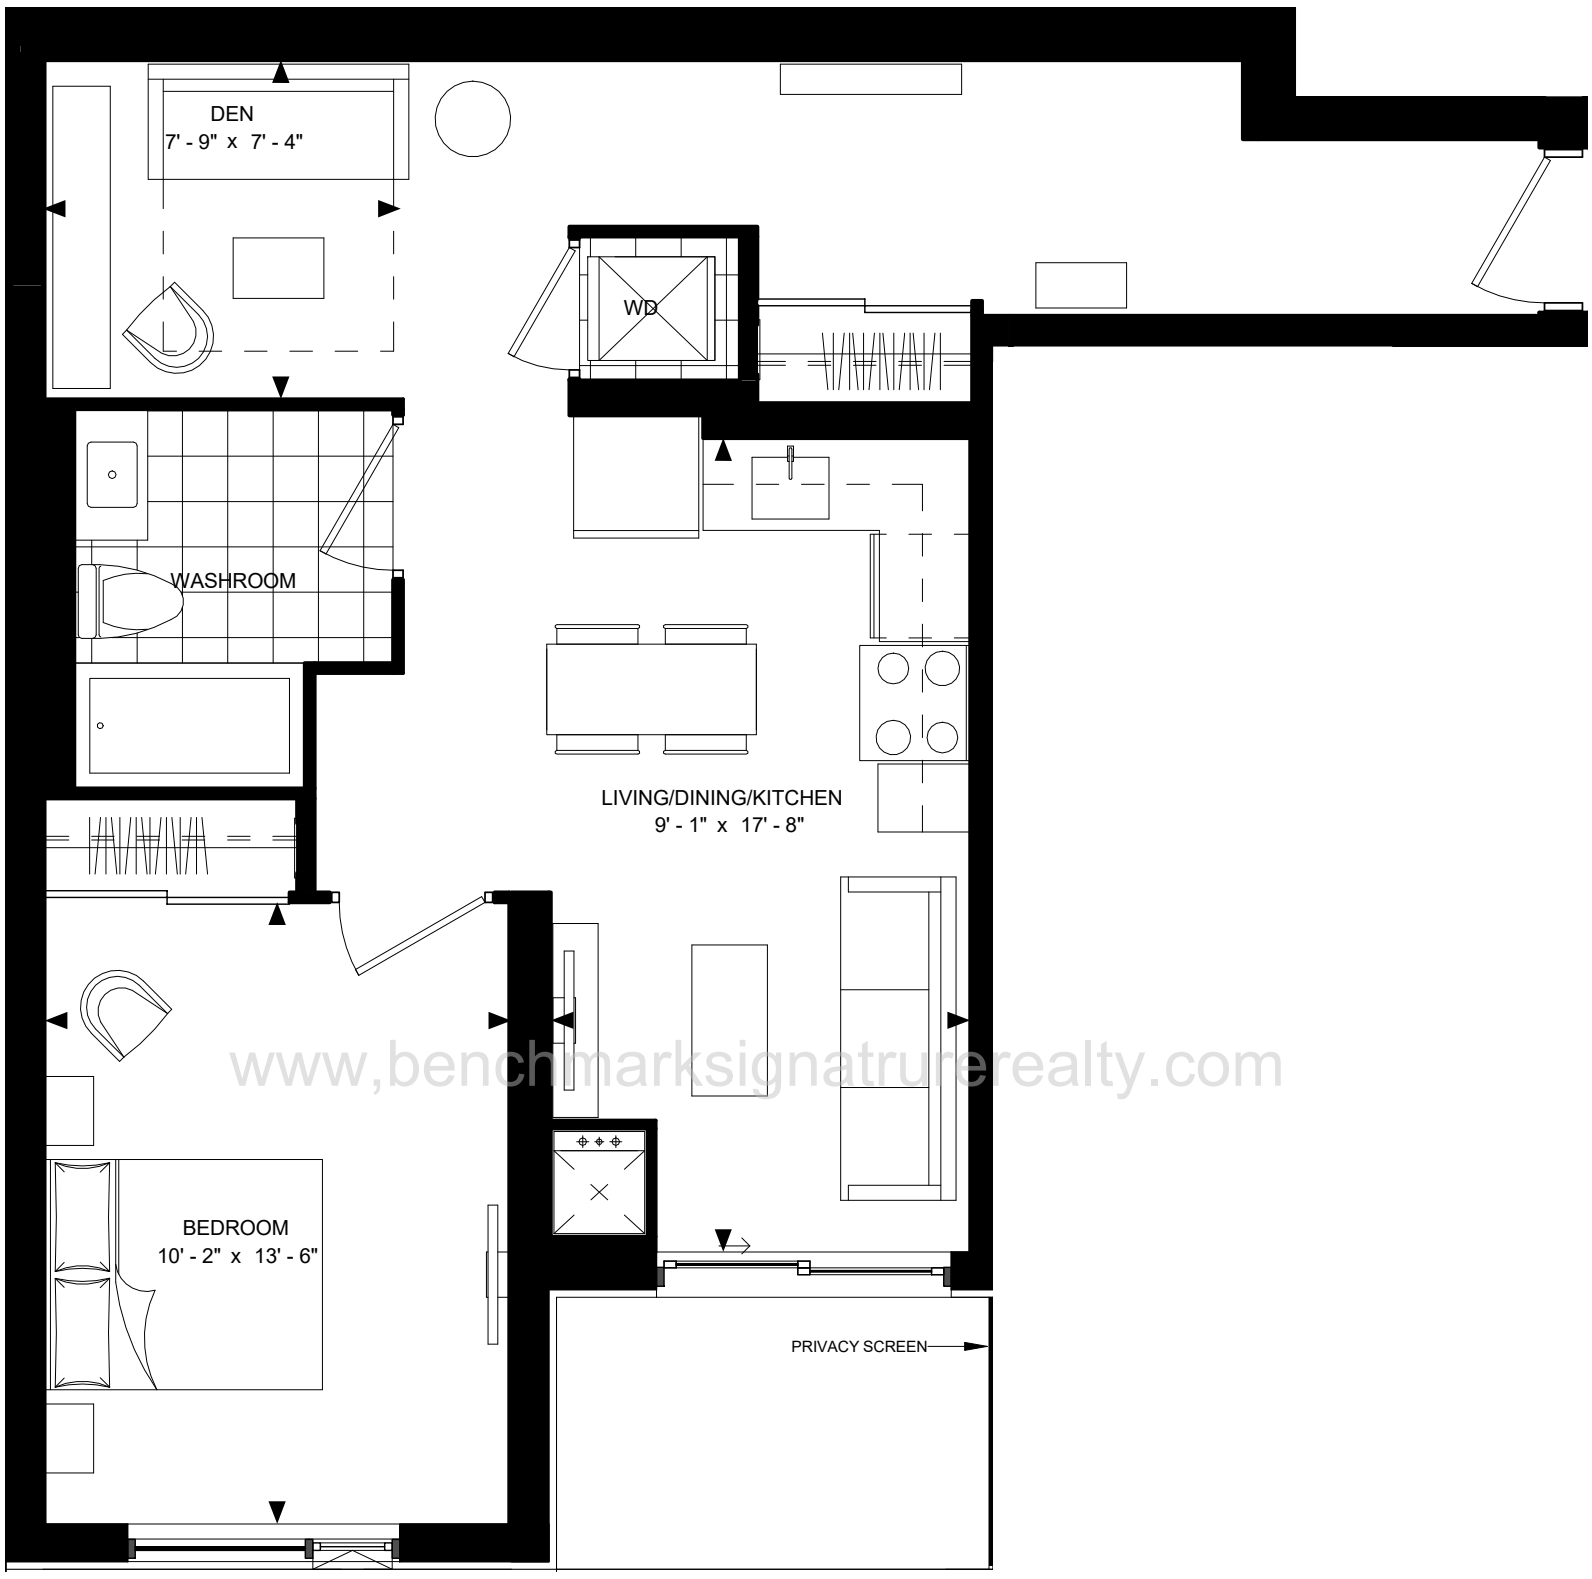

www,benchmarksignaturerealty.com

SUITE 1D1-E (BF)

SUITE AREA: 734 sf

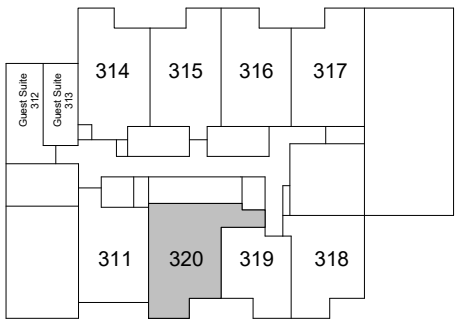


LEVEL 3

Disclaimer : Materials, specifications & floor plans are subject to change without notice. All renderings are artist's conceptions.
All floor plans have approximate dimensions. Actual usable floor space may vary from the stated floor area. E.&O.E.

SCALE: 1 : 50

SUITE 1D2-A


50 DUNFIELD AVENUE

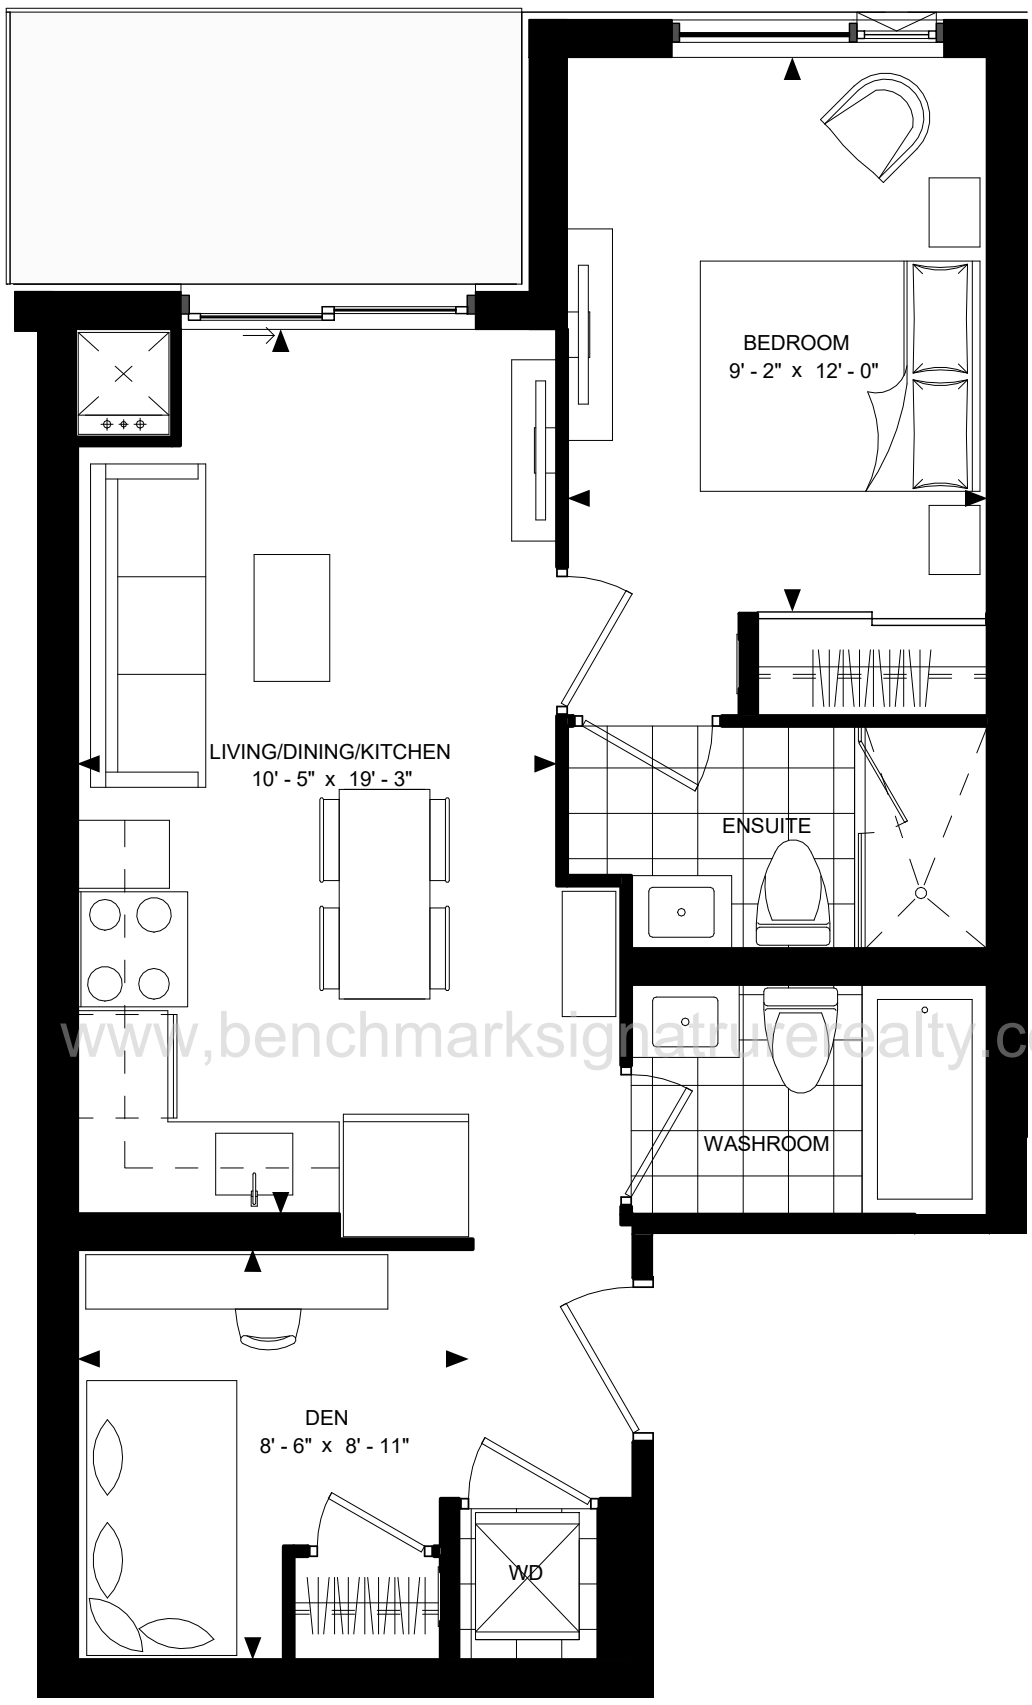


www.benchmarksignaturerealty.com

SUITE 1D2-A

SUITE AREA: 619 sf

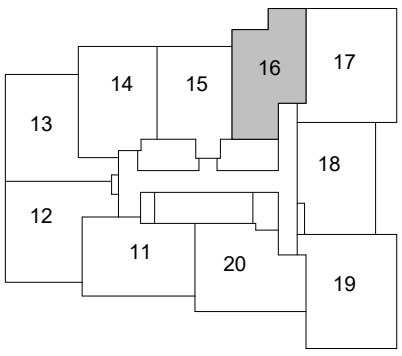

LEVEL 5-17

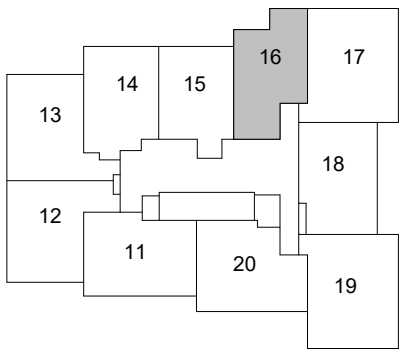


LEVEL 18-28

Disclaimer : Materials, specifications & floor plans are subject to change without notice. All renderings are artist's conceptions.
All floor plans have approximate dimensions. Actual usable floor space may vary from the stated floor area. E.&O.E.


SCALE: 1 : 50

SUITE 1D2-B (BF)

50 DUNFIELD AVENUE

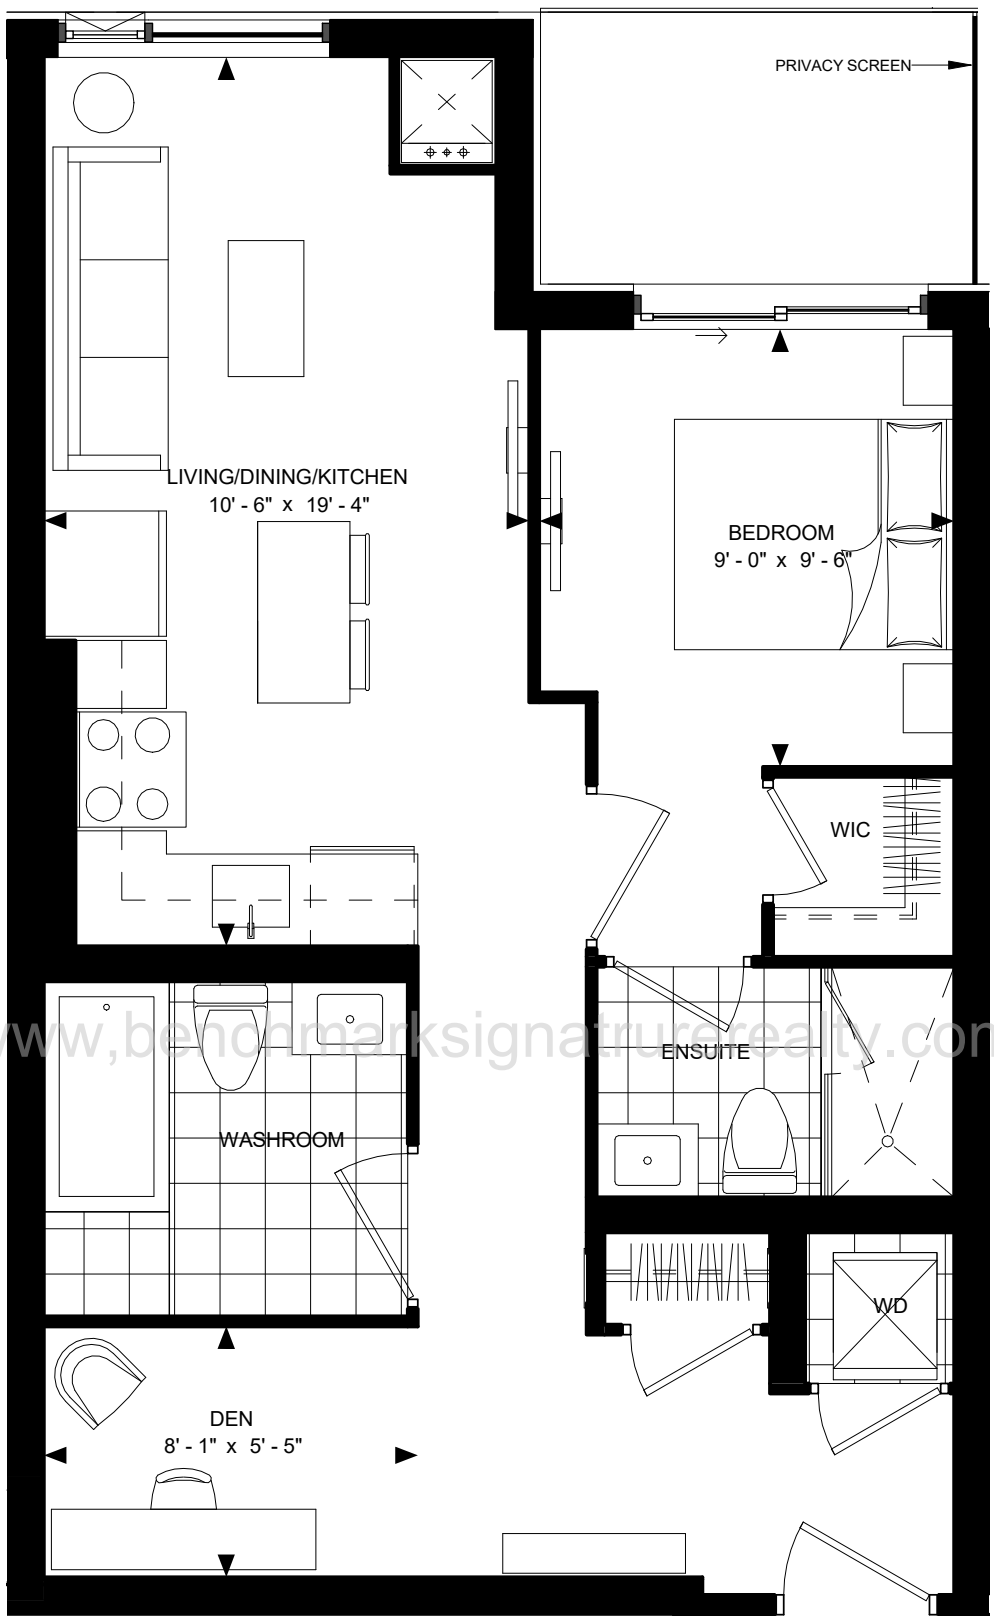

www.benchmarksignaturerealty.com

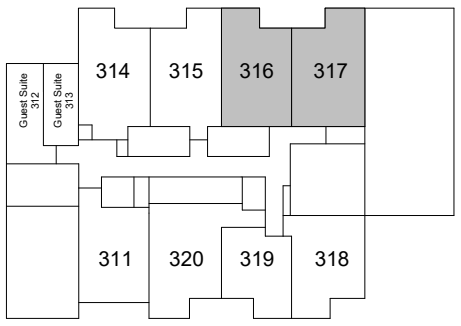

LEVEL 3

SUITE 1D2-B (BF)


SUITE AREA: 666 sf

Disclaimer : Materials, specifications & floor plans are subject to change without notice. All renderings are artist's conceptions.
All floor plans have approximate dimensions. Actual usable floor space may vary from the stated floor area. E.&O.E.

SCALE: 1 : 50

SUITE 1D2-B1 (BF)


50 DUNFIELD AVENUE

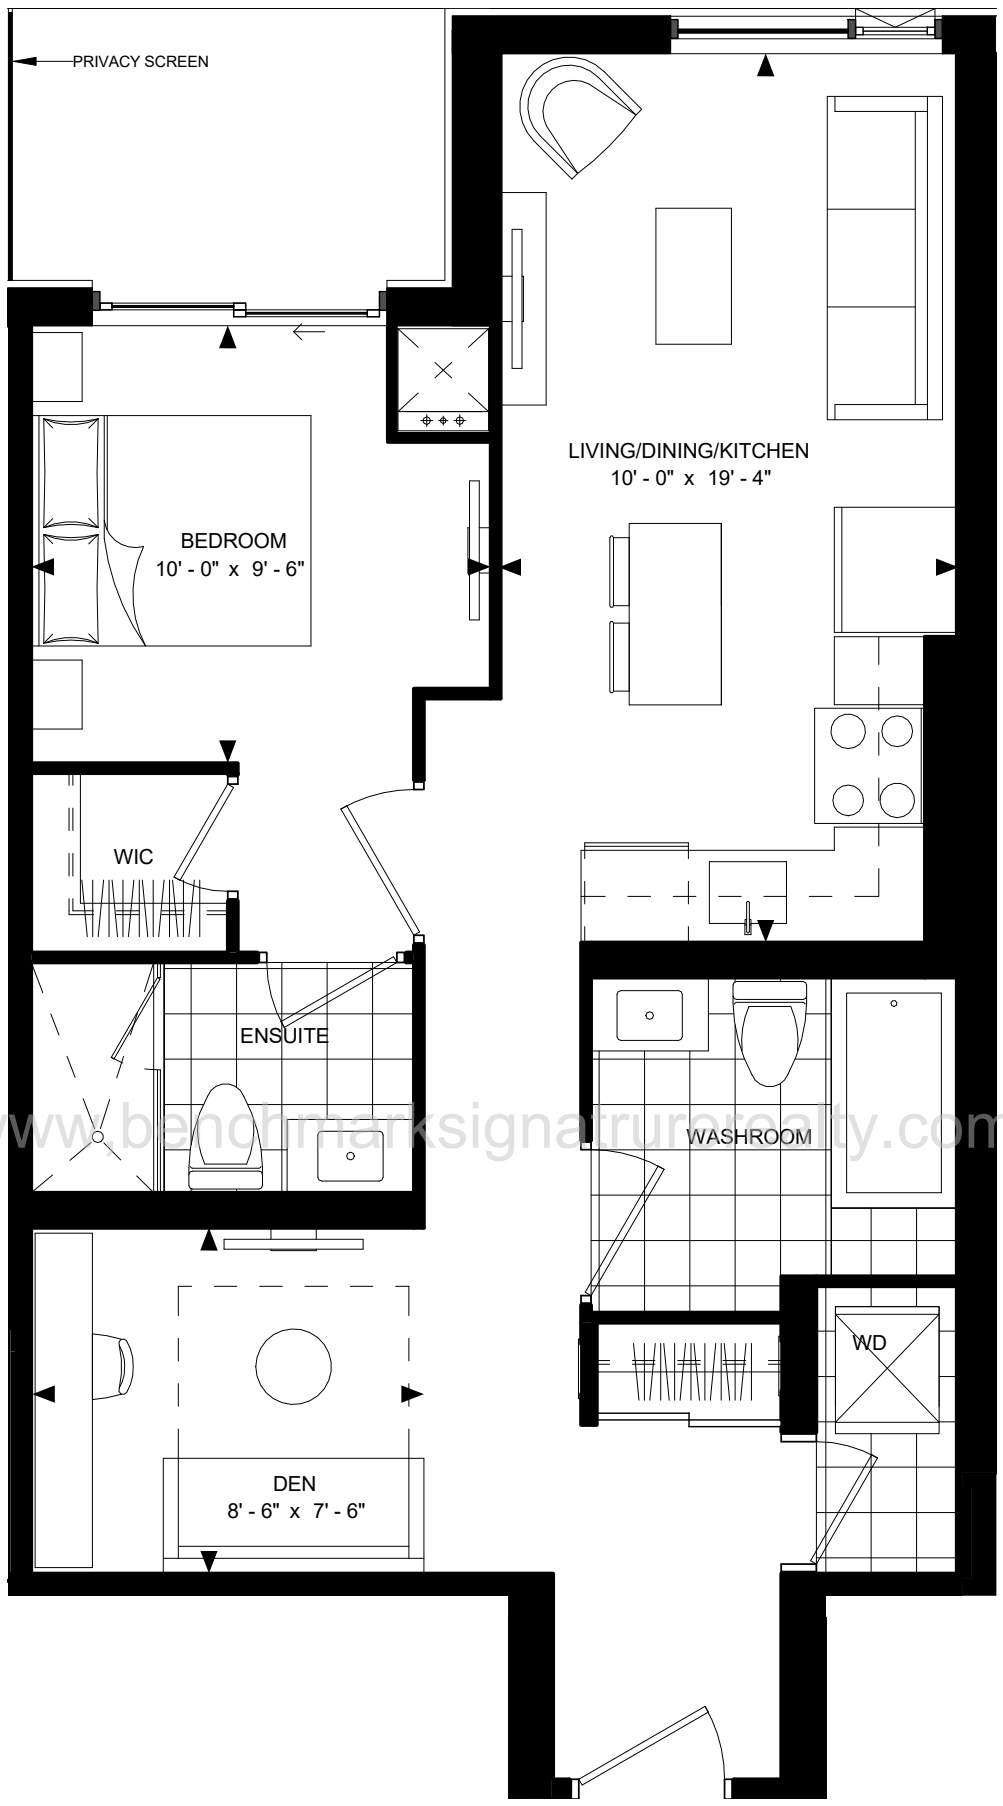

www.benchmarksignaturerealty.com

SUITE 1D2-B1 (BF)

SUITE AREA: 691 sf

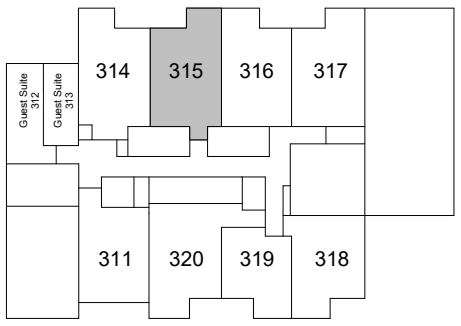


LEVEL 3

Disclaimer : Materials, specifications & floor plans are subject to change without notice. All renderings are artist's conceptions.
All floor plans have approximate dimensions. Actual usable floor space may vary from the stated floor area. E.&O.E.


SCALE: 1 : 50

SUITE 1D2-B2 (BF)

50 DUNFIELD AVENUE

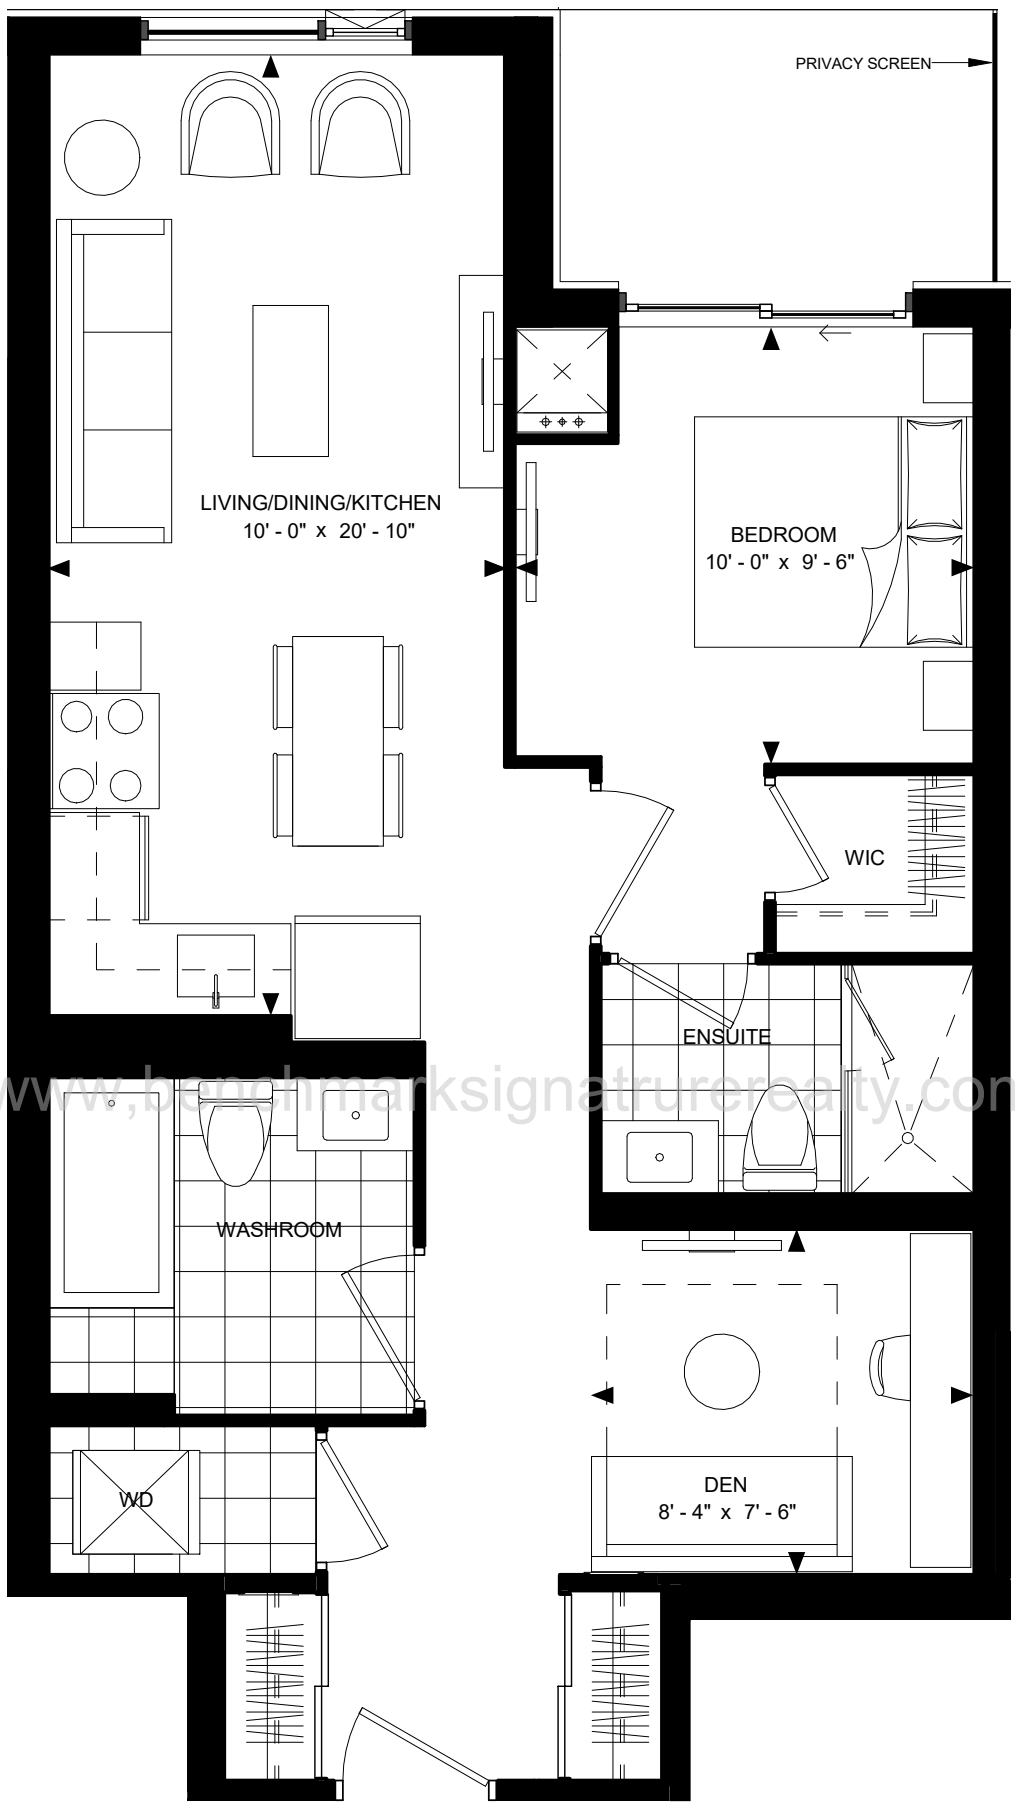

www.benchmarksignatrurerealty.com

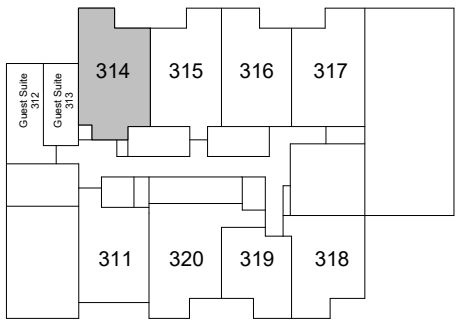

LEVEL 3

SUITE 1D2-B2 (BF)


SUITE AREA: 736 sf

Disclaimer : Materials, specifications & floor plans are subject to change without notice. All renderings are artist's conceptions.
All floor plans have approximate dimensions. Actual usable floor space may vary from the stated floor area. E.&O.E.


SCALE: 1 : 50

SUITE 1D2-C

50 DUNFIELD AVENUE

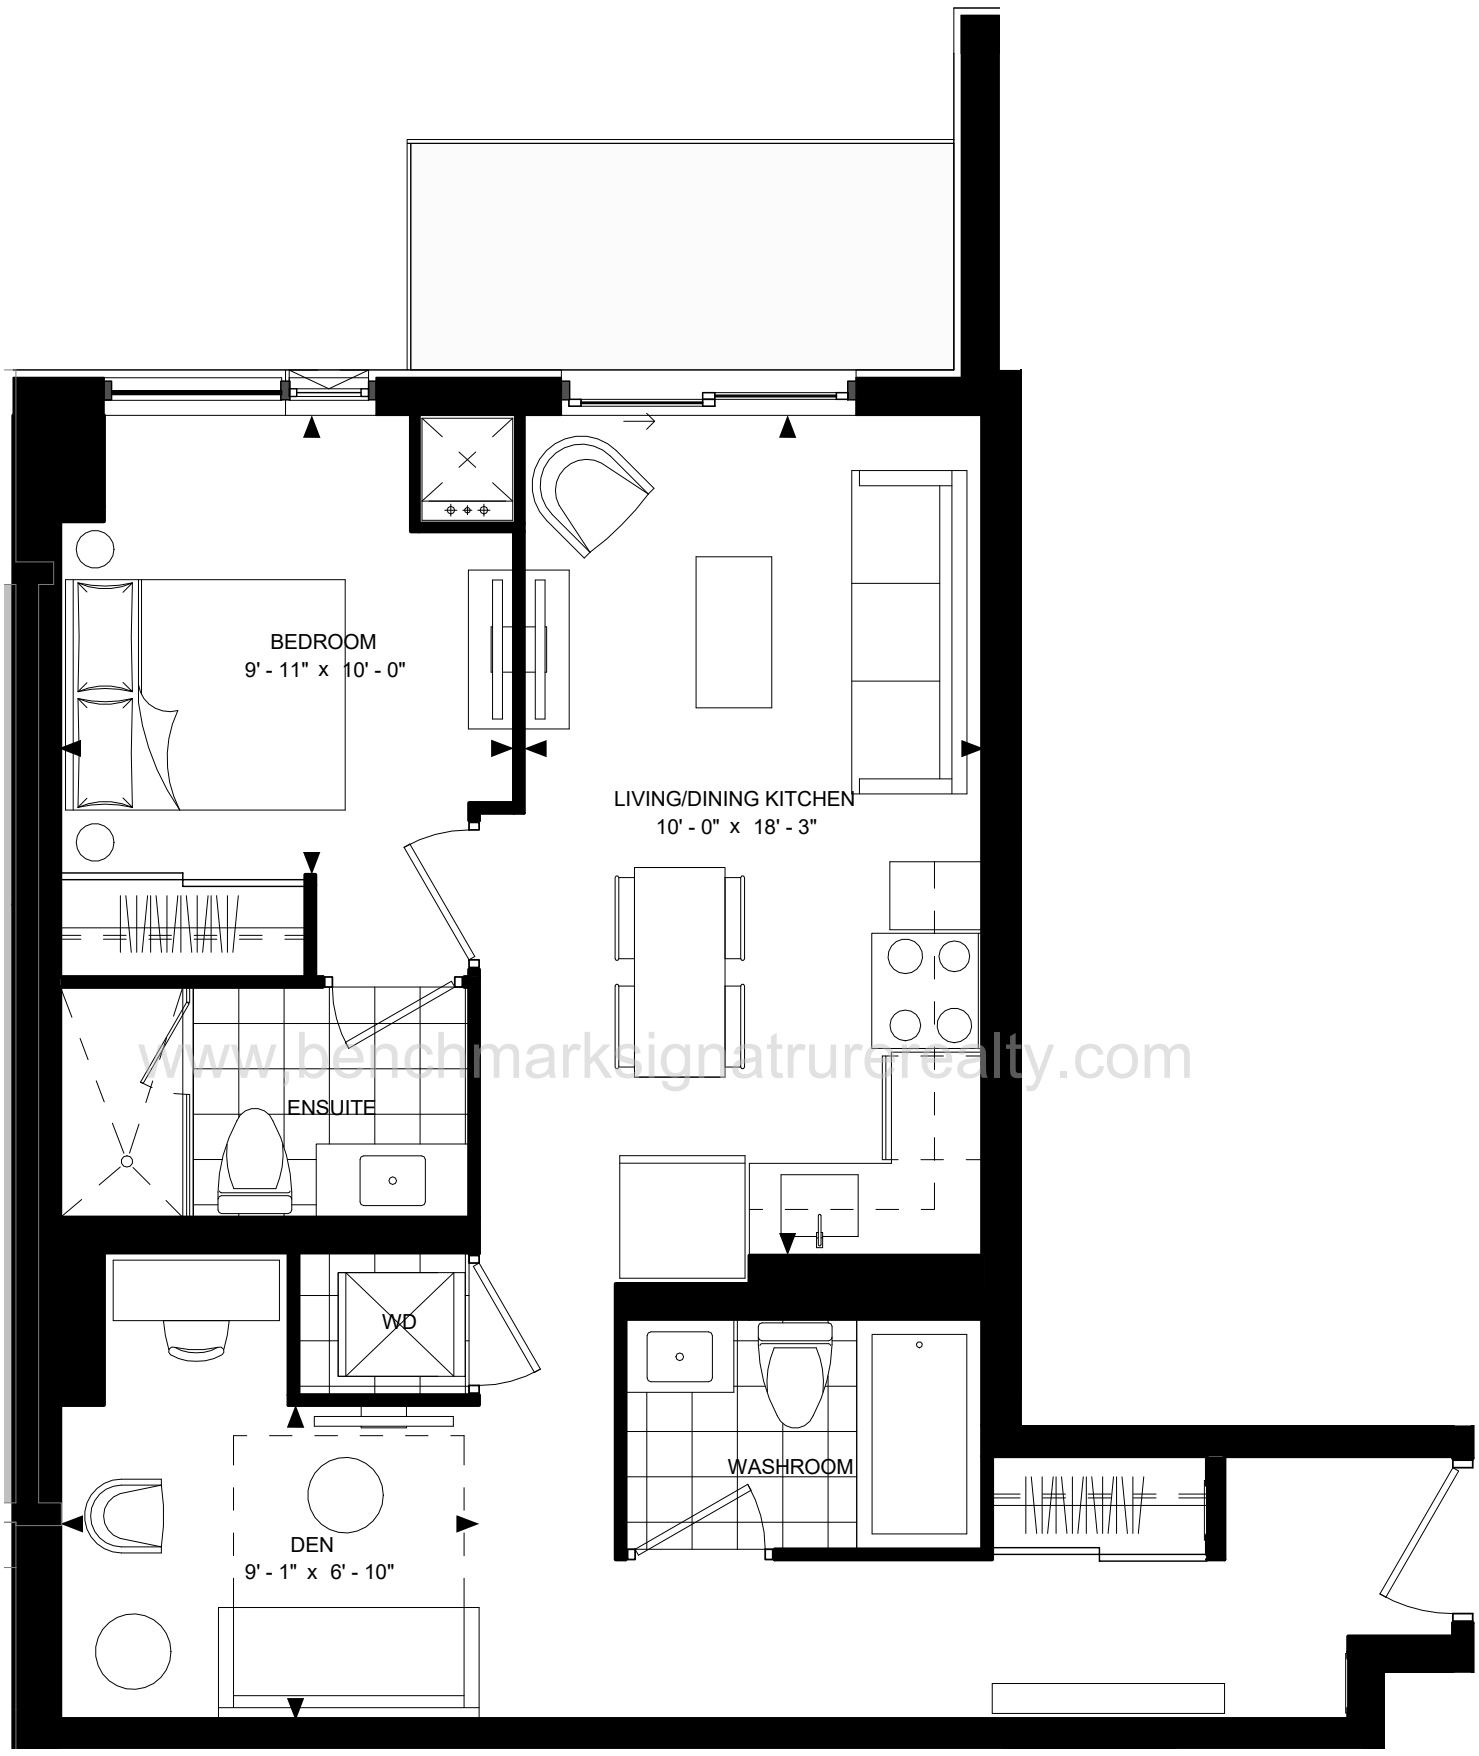

www.benchmarksignaturerealty.com

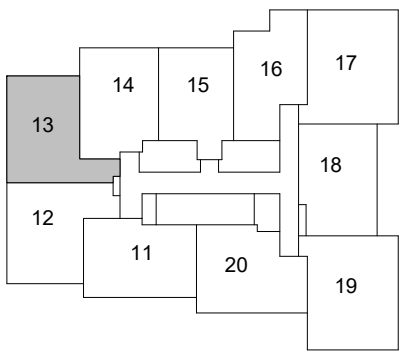

LEVEL 5-17

SUITE 1D2-C


SUITE AREA: 703 sf

Disclaimer : Materials, specifications & floor plans are subject to change without notice. All renderings are artist's conceptions.
All floor plans have approximate dimensions. Actual usable floor space may vary from the stated floor area. E.&O.E.

SCALE: 1 : 50

SUITE 1D2-D (BF)


50 DUNFIELD AVENUE

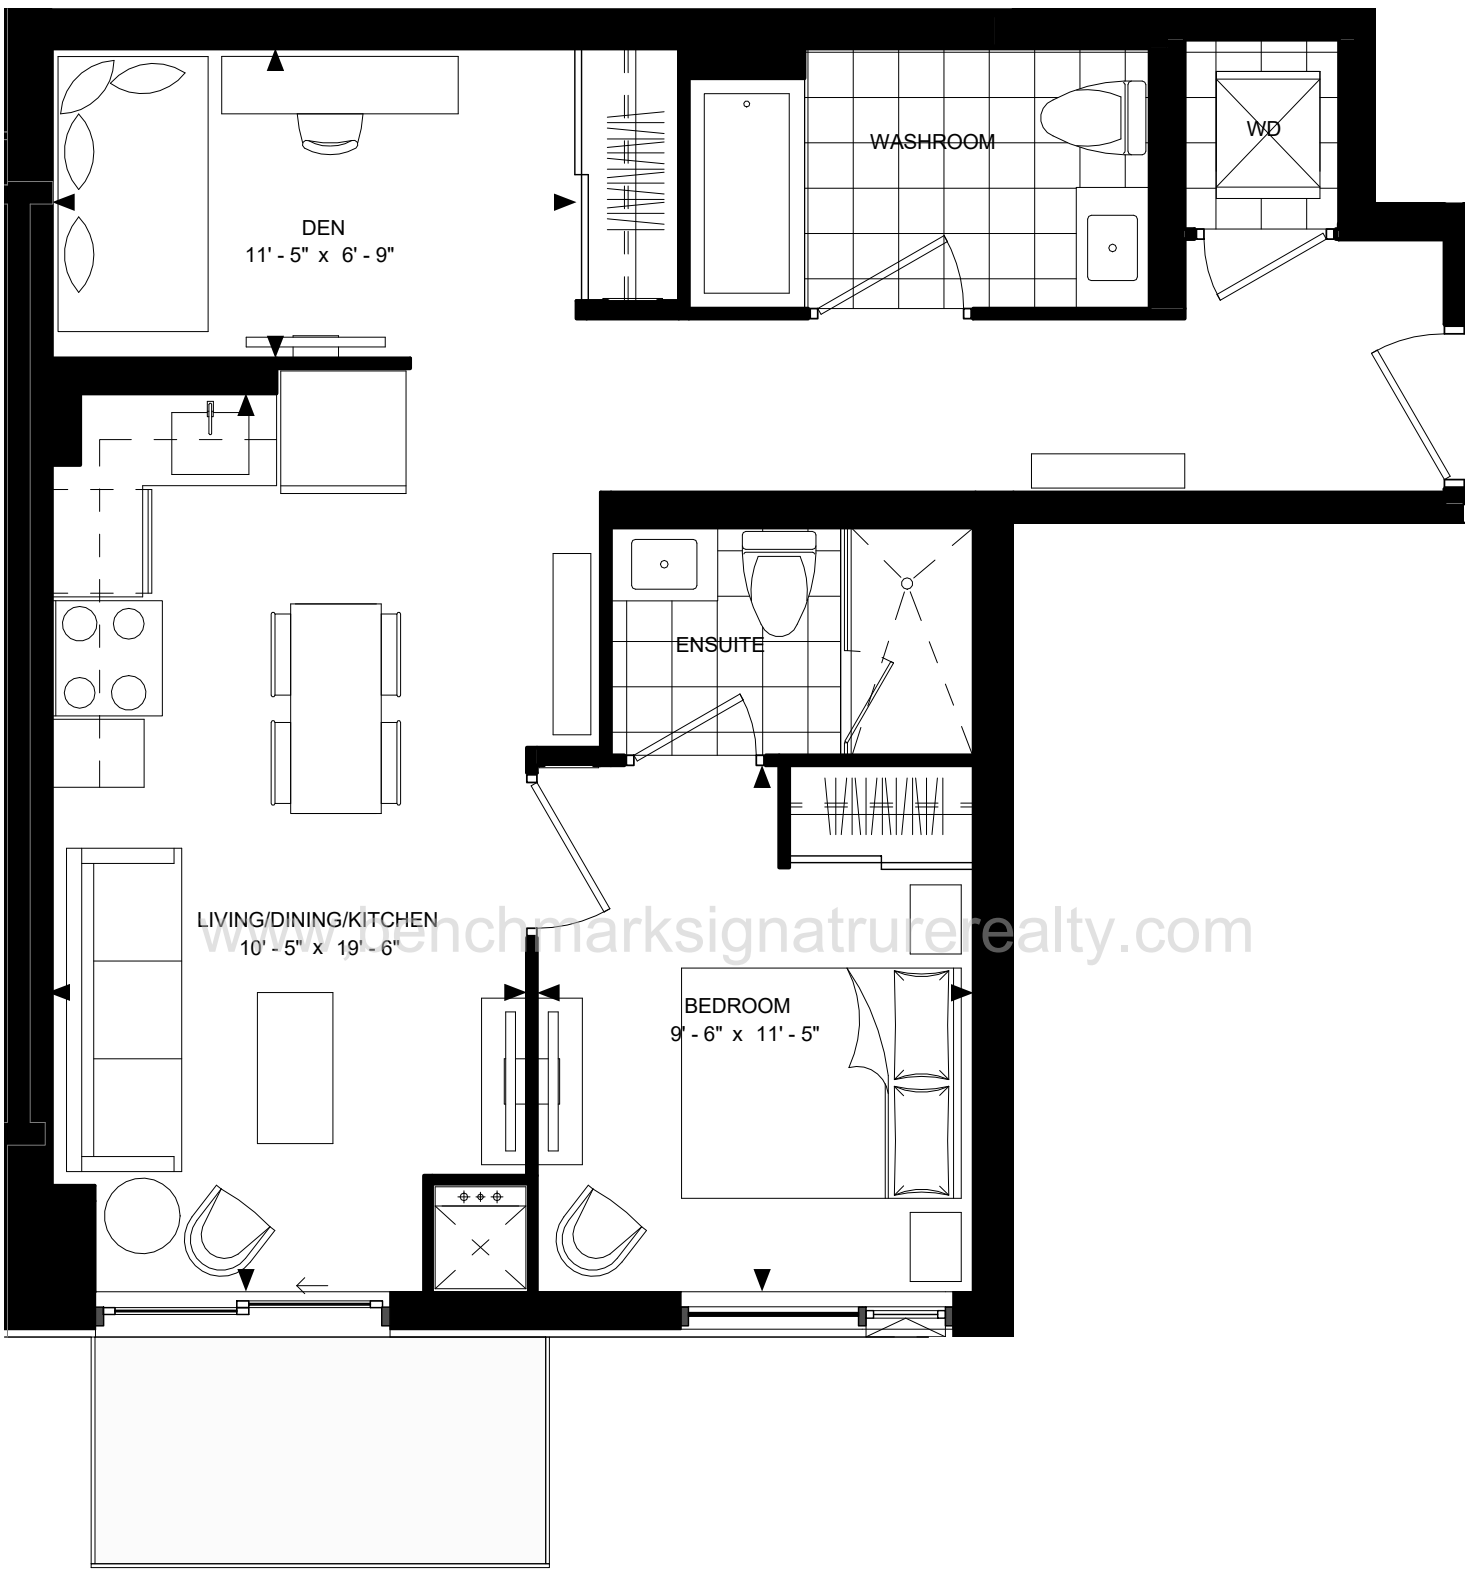

www.benchmarksignaturerealty.com

SUITE 1D2-D (BF)

SUITE AREA: 710 sf

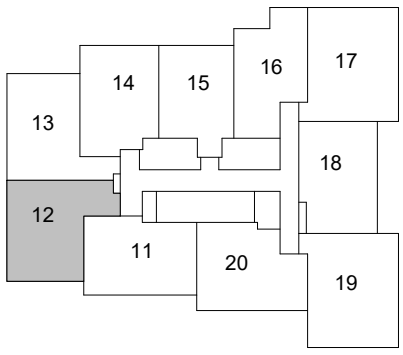


LEVEL 5-17

Disclaimer : Materials, specifications & floor plans are subject to change without notice. All renderings are artist's conceptions.
All floor plans have approximate dimensions. Actual usable floor space may vary from the stated floor area. E.&O.E.

SCALE: 1 : 50

SUITE 1D2-E


50 DUNFIELD AVENUE

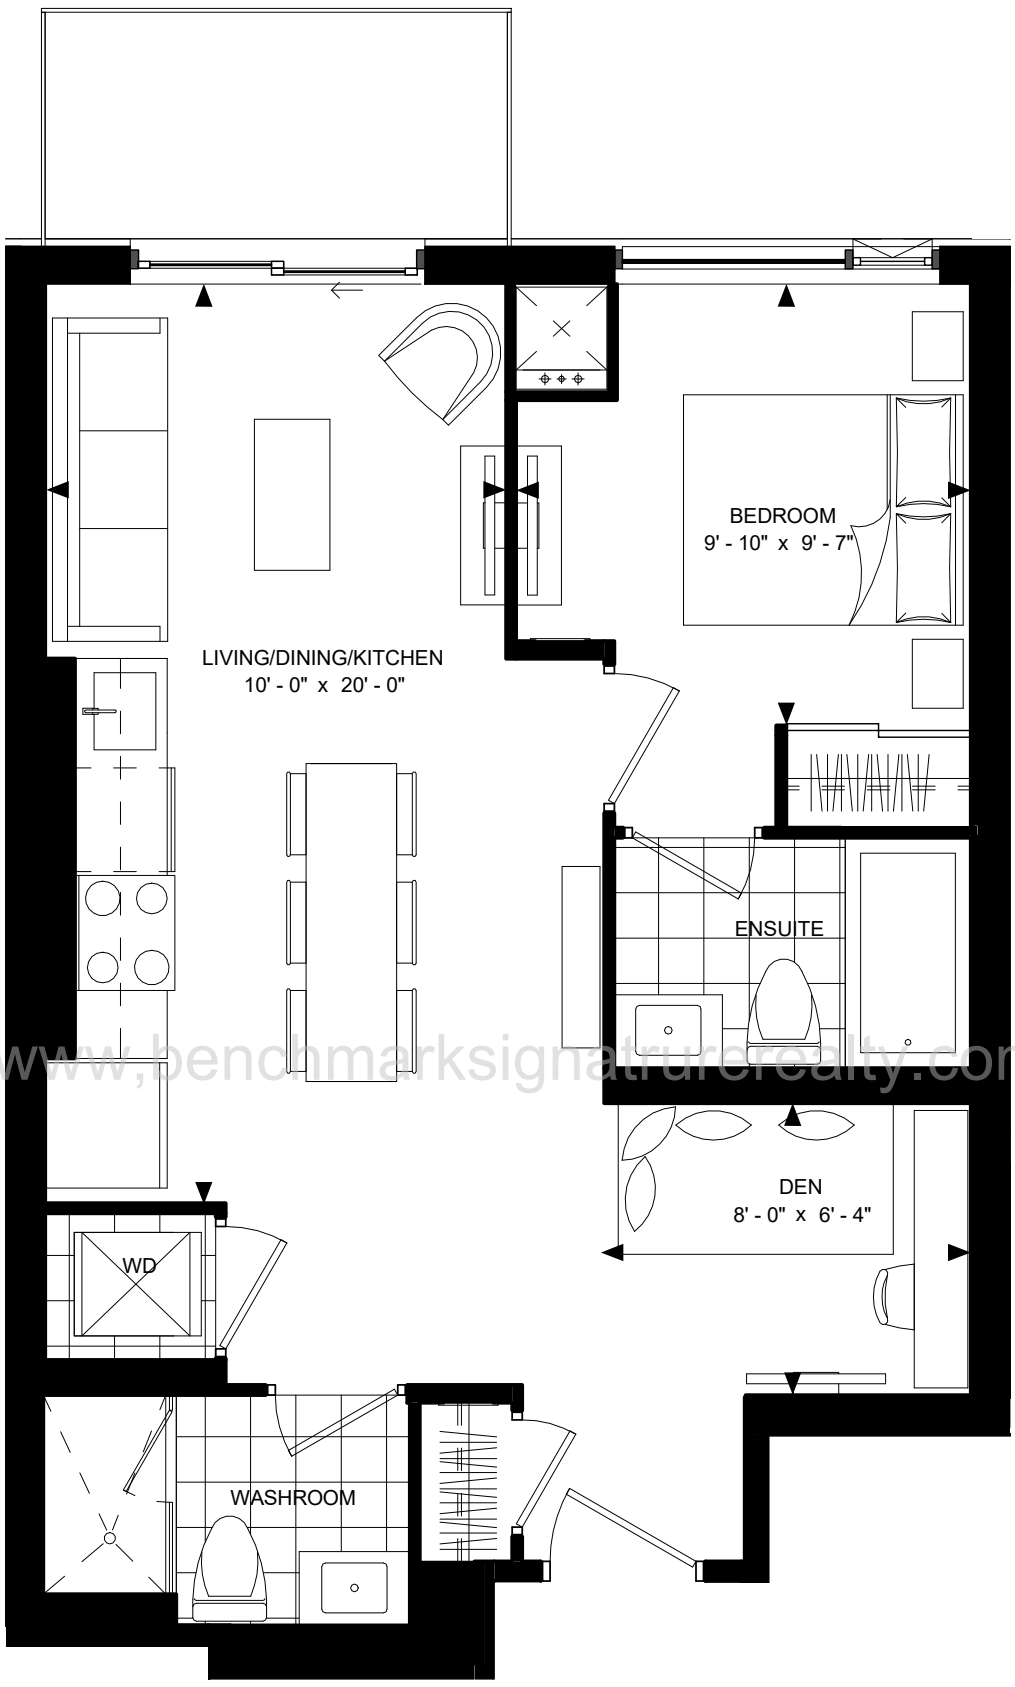


www.benchmarksignaturerealty.com

SUITE 1D2-E

SUITE AREA: 621 sf

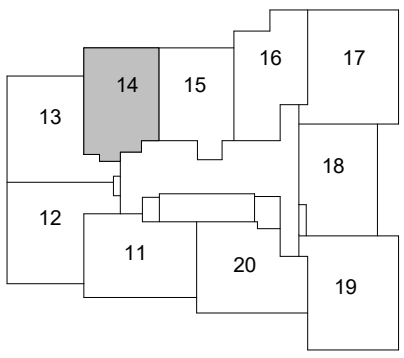

LEVEL 18-28

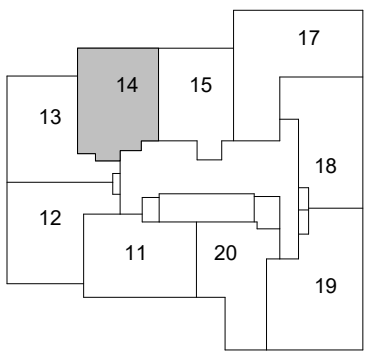


LEVEL 29-35

Disclaimer : Materials, specifications & floor plans are subject to change without notice. All renderings are artist's conceptions.
All floor plans have approximate dimensions. Actual usable floor space may vary from the stated floor area. E.&O.E.


SCALE: 1 : 50

SUITE 1D2-E1

50 DUNFIELD AVENUE

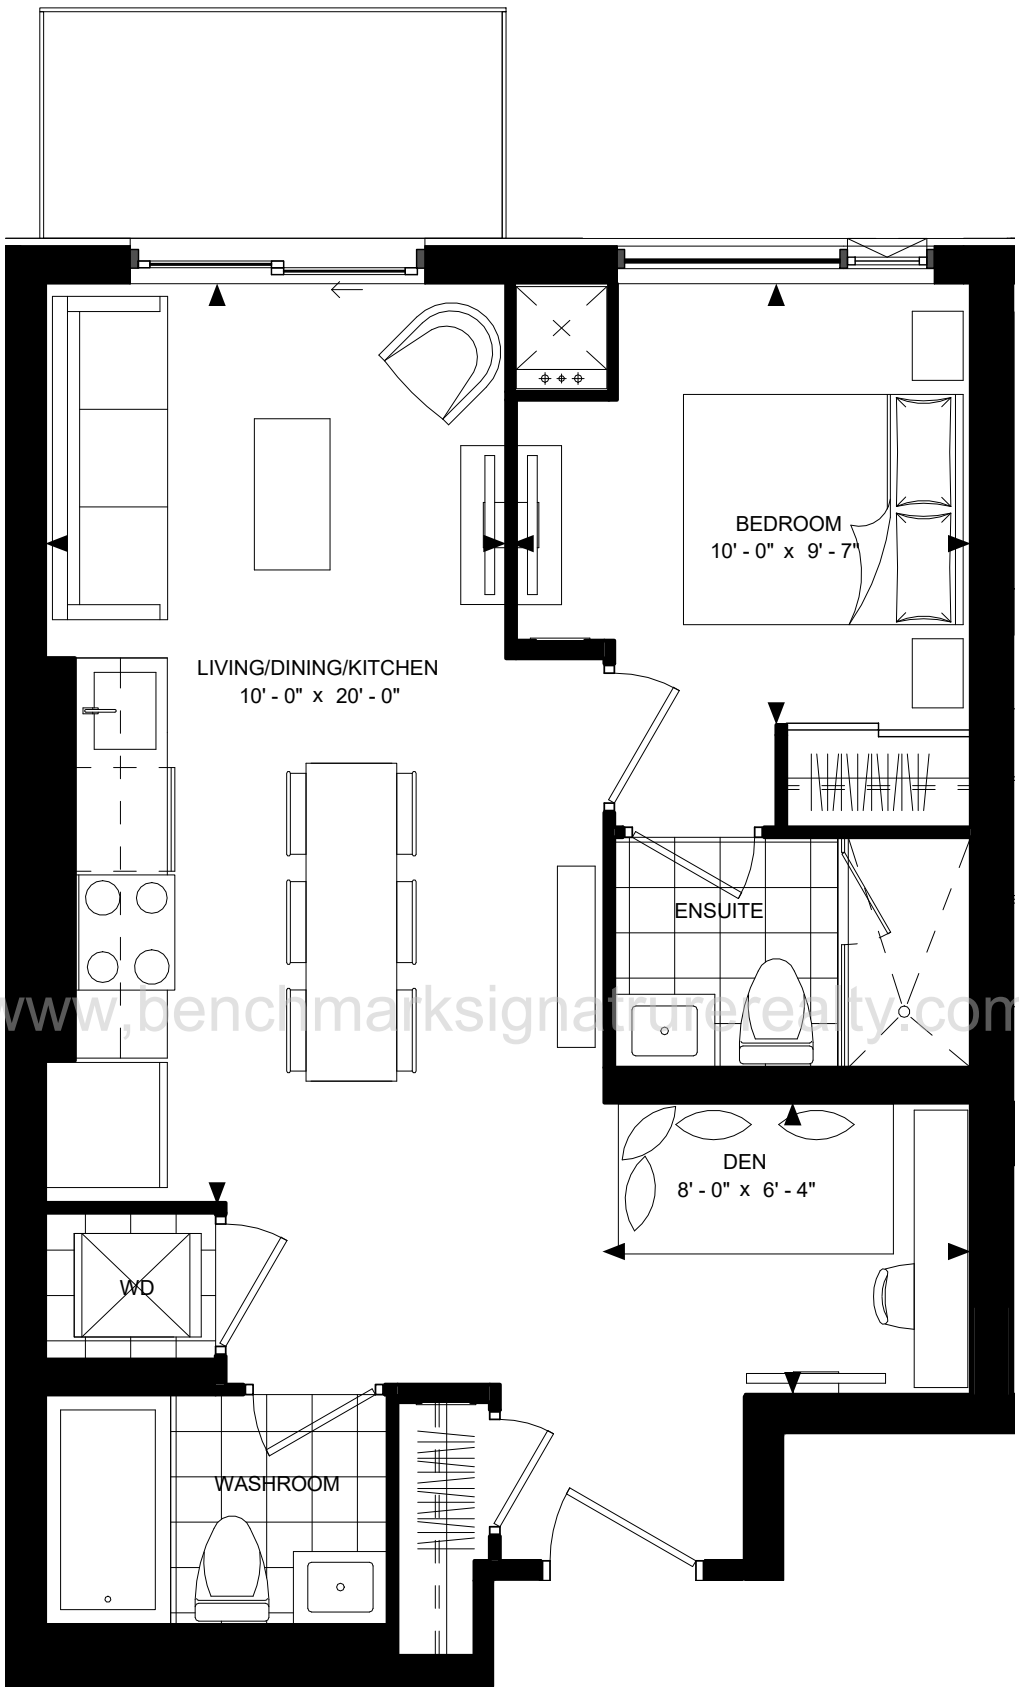

www.benchmarksignaturerealty.com

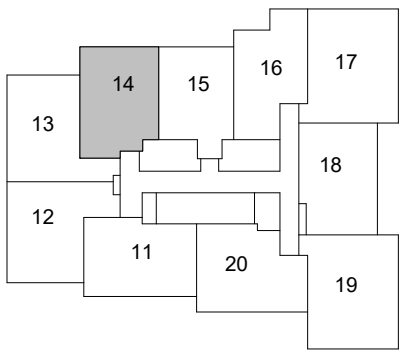

LEVEL 5-17

SUITE 1D2-E1

SUITE AREA: 625 sf

Disclaimer : Materials, specifications & floor plans are subject to change without notice. All renderings are artist's conceptions.
All floor plans have approximate dimensions. Actual usable floor space may vary from the stated floor area. E.&O.E.


SCALE: 1 : 50

SUITE 1D2-F

50 DUNFIELD AVENUE



www.benchmarksignaturerealty.com

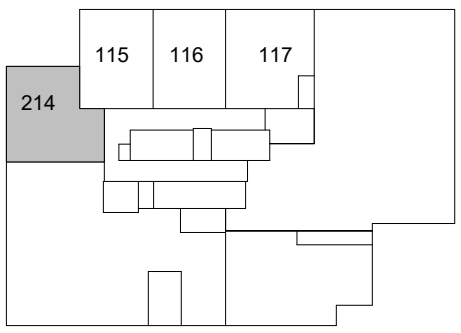

SUITE 1D2-F

SUITE AREA: 697 sf


LEVEL 2

Disclaimer : Materials, specifications & floor plans are subject to change without notice. All renderings are artist's conceptions.
All floor plans have approximate dimensions. Actual usable floor space may vary from the stated floor area. E.&O.E.

SCALE: 1 : 50

SUITE 2-A


50 DUNFIELD AVENUE

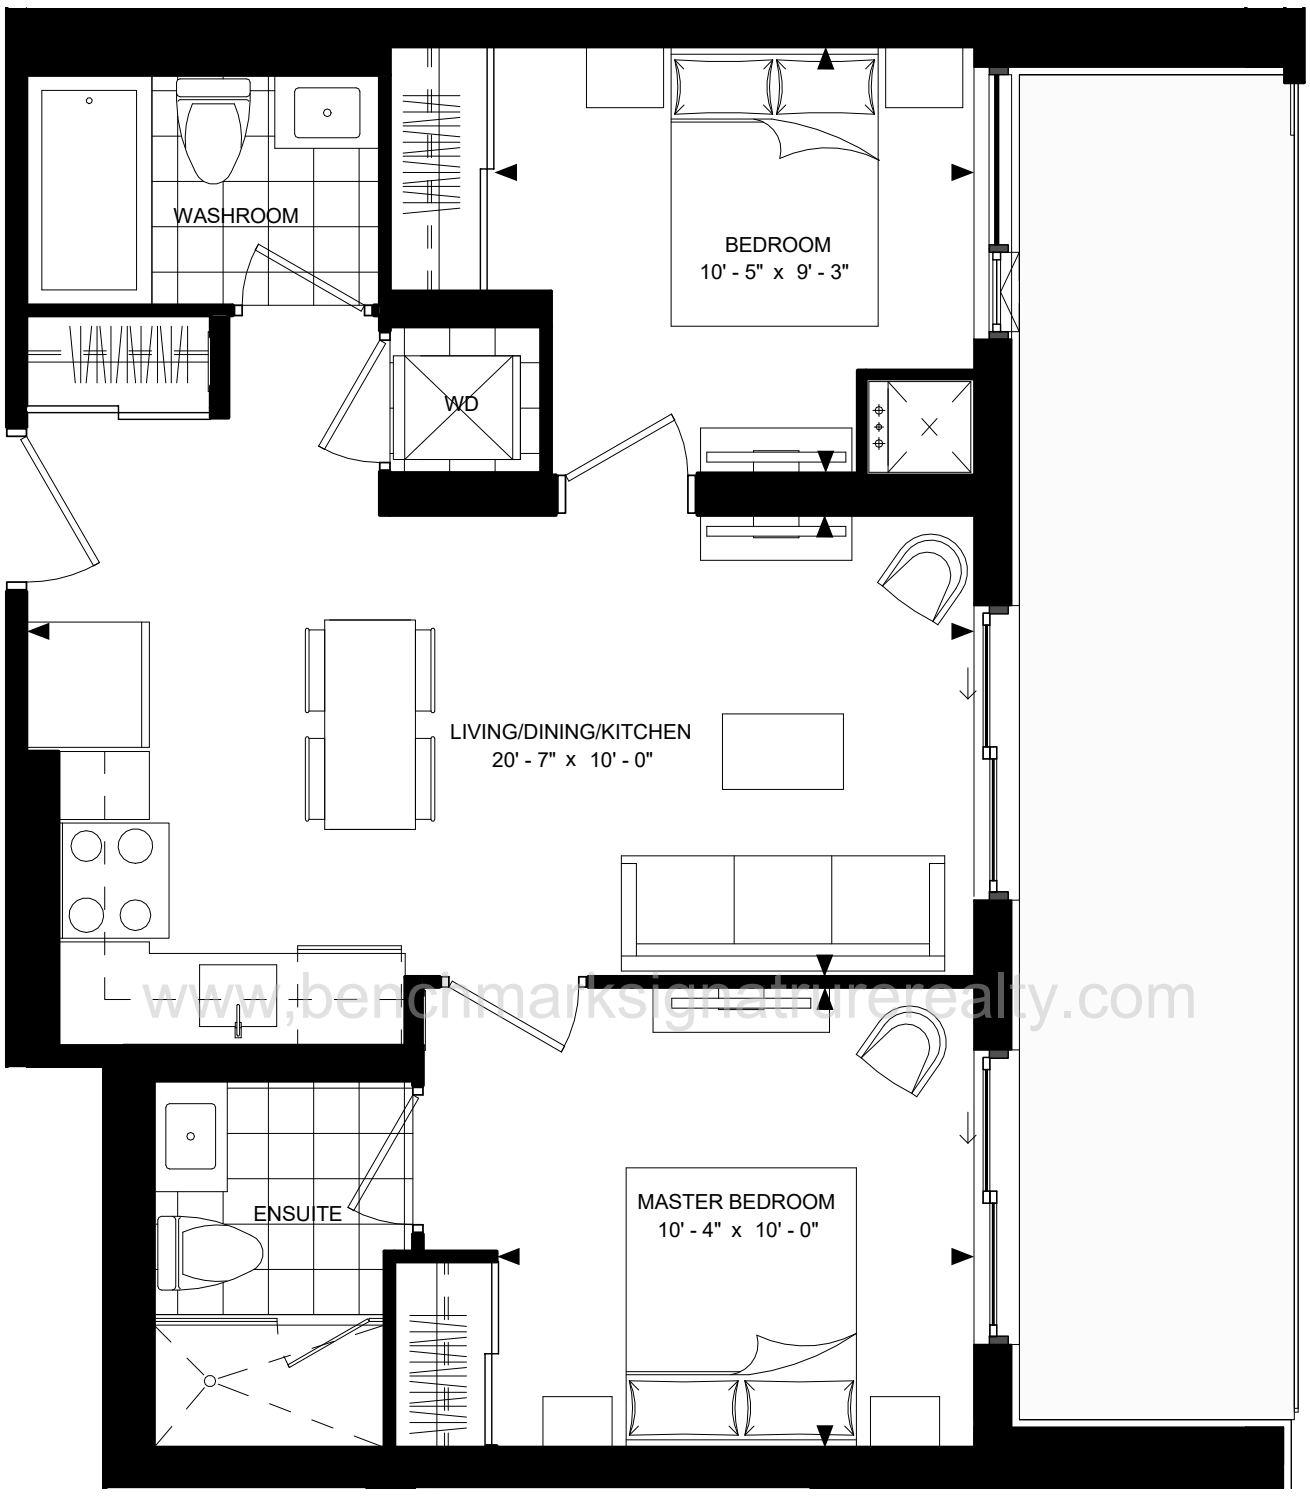


www.benchmarksignaturerealty.com

SUITE 2-A

SUITE AREA: 671 sf

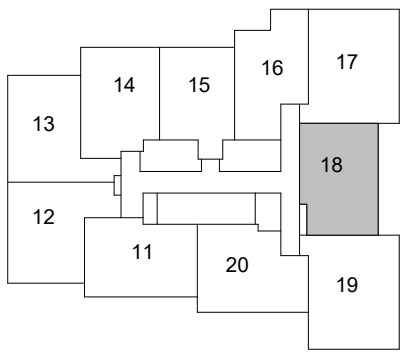

LEVEL 5-17

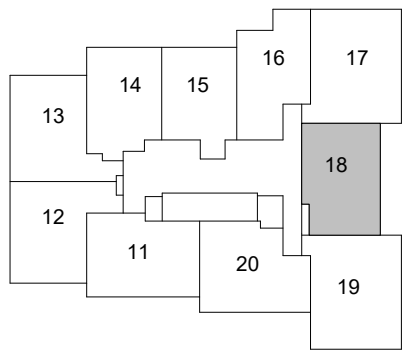

LEVEL 18-28

Disclaimer : Materials, specifications & floor plans are subject to change without notice. All renderings are artist's conceptions.
All floor plans have approximate dimensions. Actual usable floor space may vary from the stated floor area. E.&O.E.

SCALE: 1 : 50

SUITE 2-B (BF)


50 DUNFIELD AVENUE




www.benchmarksignaturerealty.com

SUITE 2-B (BF)


SUITE AREA: 683 sf

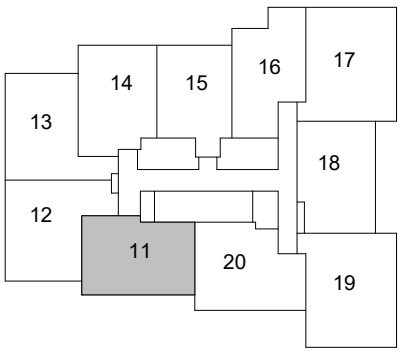

LEVEL 5-17

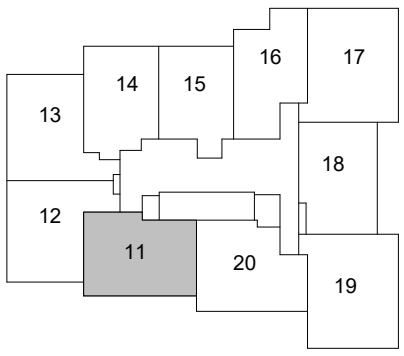

LEVEL 18-28

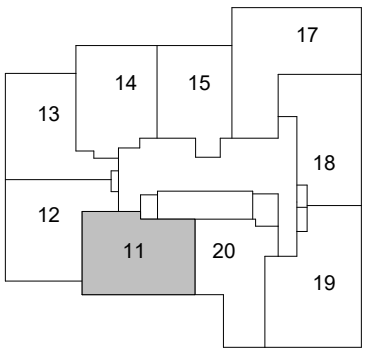

LEVEL 29-35

Disclaimer : Materials, specifications & floor plans are subject to change without notice. All renderings are artist's conceptions.
All floor plans have approximate dimensions. Actual usable floor space may vary from the stated floor area. E.&O.E.

SCALE: 1 : 50

SUITE 2-C


50 DUNFIELD AVENUE




www.benchmarksignaturerealty.com

SUITE 2-C

SUITE AREA: 706 sf

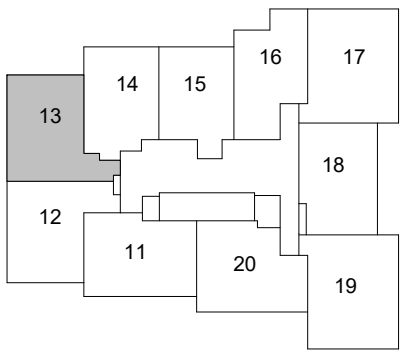

LEVEL 18-28

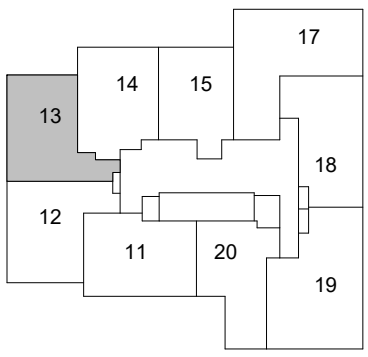

LEVEL 29-35

Disclaimer : Materials, specifications & floor plans are subject to change without notice. All renderings are artist's conceptions.
All floor plans have approximate dimensions. Actual usable floor space may vary from the stated floor area. E.&O.E.


SCALE: 1 : 50

SUITE 2-D


50 DUNFIELD AVENUE



www.benchmarksignaturerealty.com

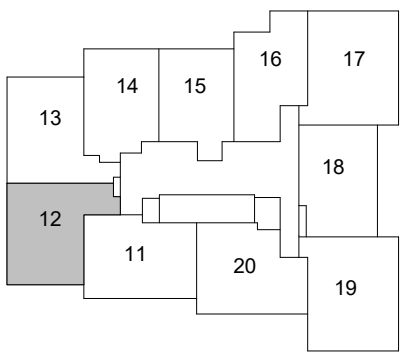

LEVEL 18-28

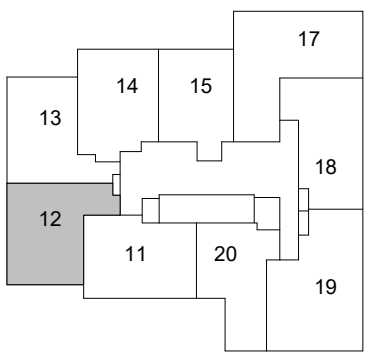

LEVEL 29-35

SUITE 2-D

SUITE AREA: 710 sf

Disclaimer : Materials, specifications & floor plans are subject to change without notice. All renderings are artist's conceptions.
All floor plans have approximate dimensions. Actual usable floor space may vary from the stated floor area. E.&O.E.

SCALE: 1 : 50

SUITE 2-E


50 DUNFIELD AVENUE




www.benchmarksignaturerealty.com

SUITE 2-E

SUITE AREA: 710 sf

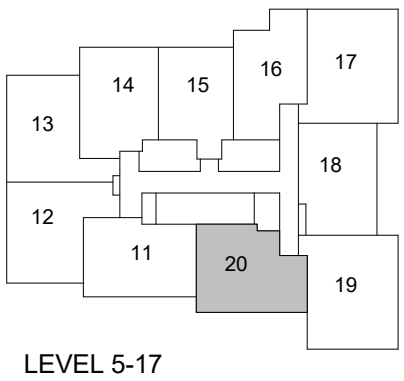

LEVEL 5-17

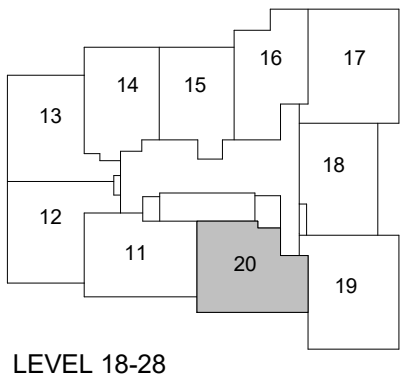


LEVEL 18-28

Disclaimer : Materials, specifications & floor plans are subject to change without notice. All renderings are artist's conceptions.
All floor plans have approximate dimensions. Actual usable floor space may vary from the stated floor area. E.&O.E.

SCALE: 1 : 50

SUITE 2-F


50 DUNFIELD AVENUE

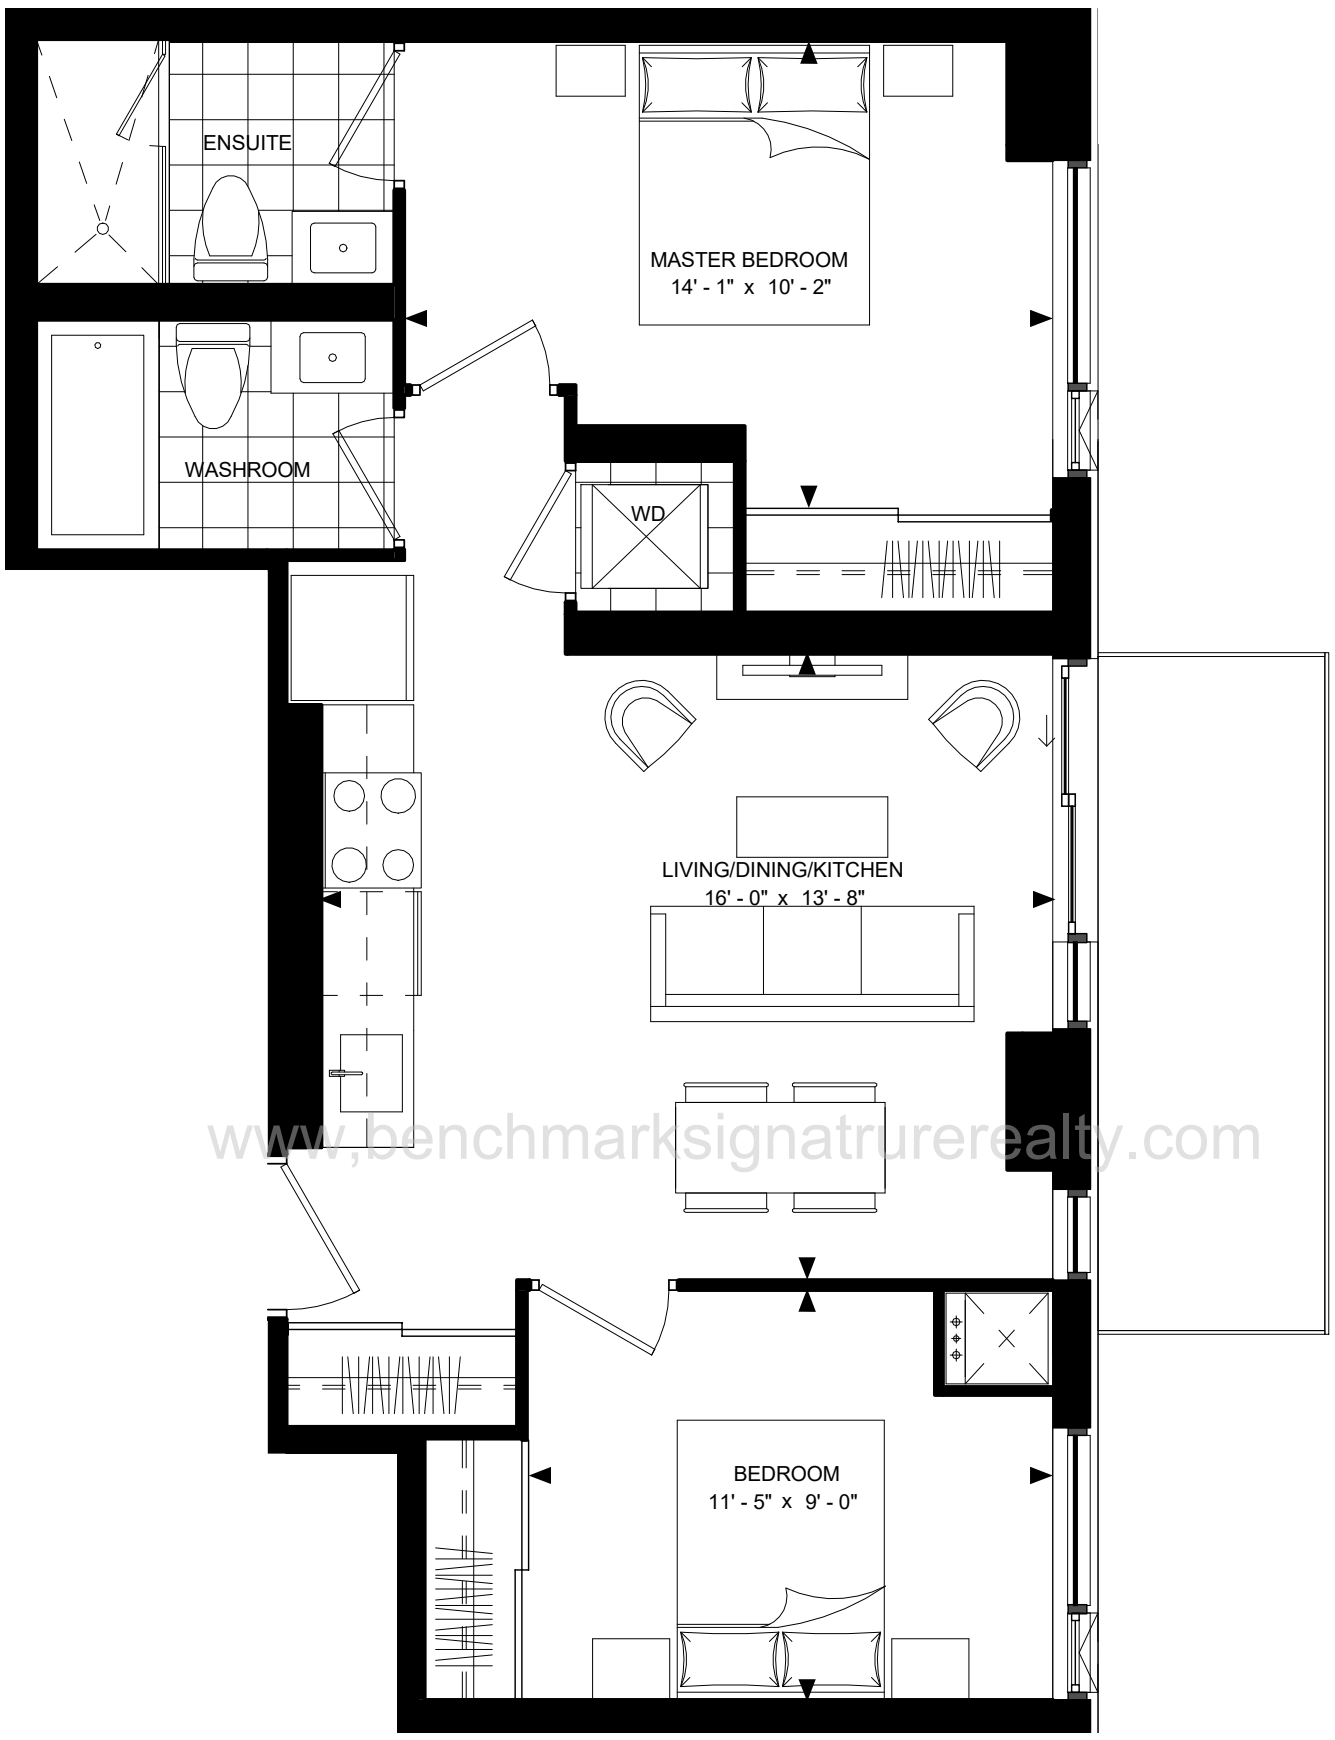

www.benchmarksignaturerealty.com

SUITE 2-F

SUITE AREA: 711 sf

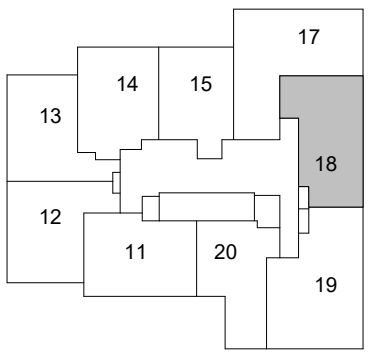

LEVEL 29-35

Disclaimer : Materials, specifications & floor plans are subject to change without notice. All renderings are artist's conceptions.
All floor plans have approximate dimensions. Actual usable floor space may vary from the stated floor area. E.&O.E.


SCALE: 1 : 50

SUITE 3-A


50 DUNFIELD AVENUE



www.benchmarksignaturerealty.com

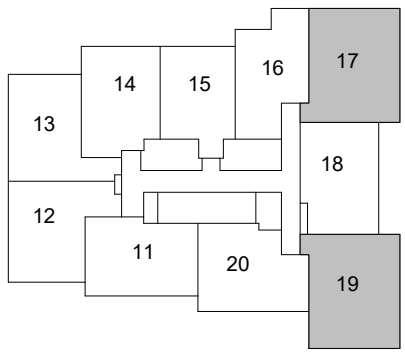

LEVEL 5-17

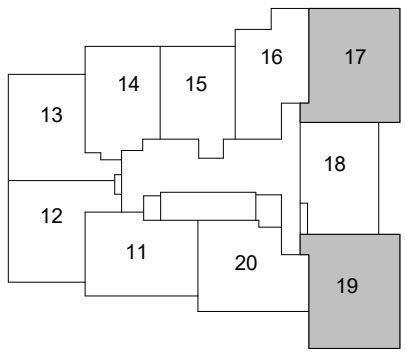

LEVEL 18-28

SUITE 3-A

SUITE AREA: 825 sf

Disclaimer : Materials, specifications & floor plans are subject to change without notice. All renderings are artist's conceptions.
All floor plans have approximate dimensions. Actual usable floor space may vary from the stated floor area. E.&O.E.

SCALE: 1 : 50

SUITE 3-B


50 DUNFIELD AVENUE



www.benchmarksignaturerealty.com

SUITE 3-B

SUITE AREA: 908 sf

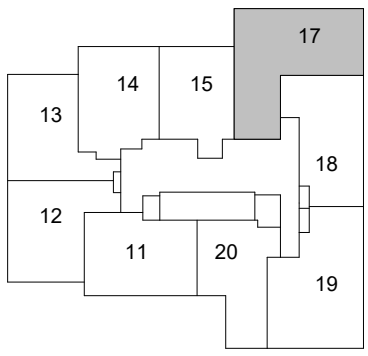


LEVEL 29-35

Disclaimer : Materials, specifications & floor plans are subject to change without notice. All renderings are artist's conceptions.
All floor plans have approximate dimensions. Actual usable floor space may vary from the stated floor area. E.&O.E.


SCALE: 1 : 50

SUITE 3-C (BF)

50 DUNFIELD AVENUE

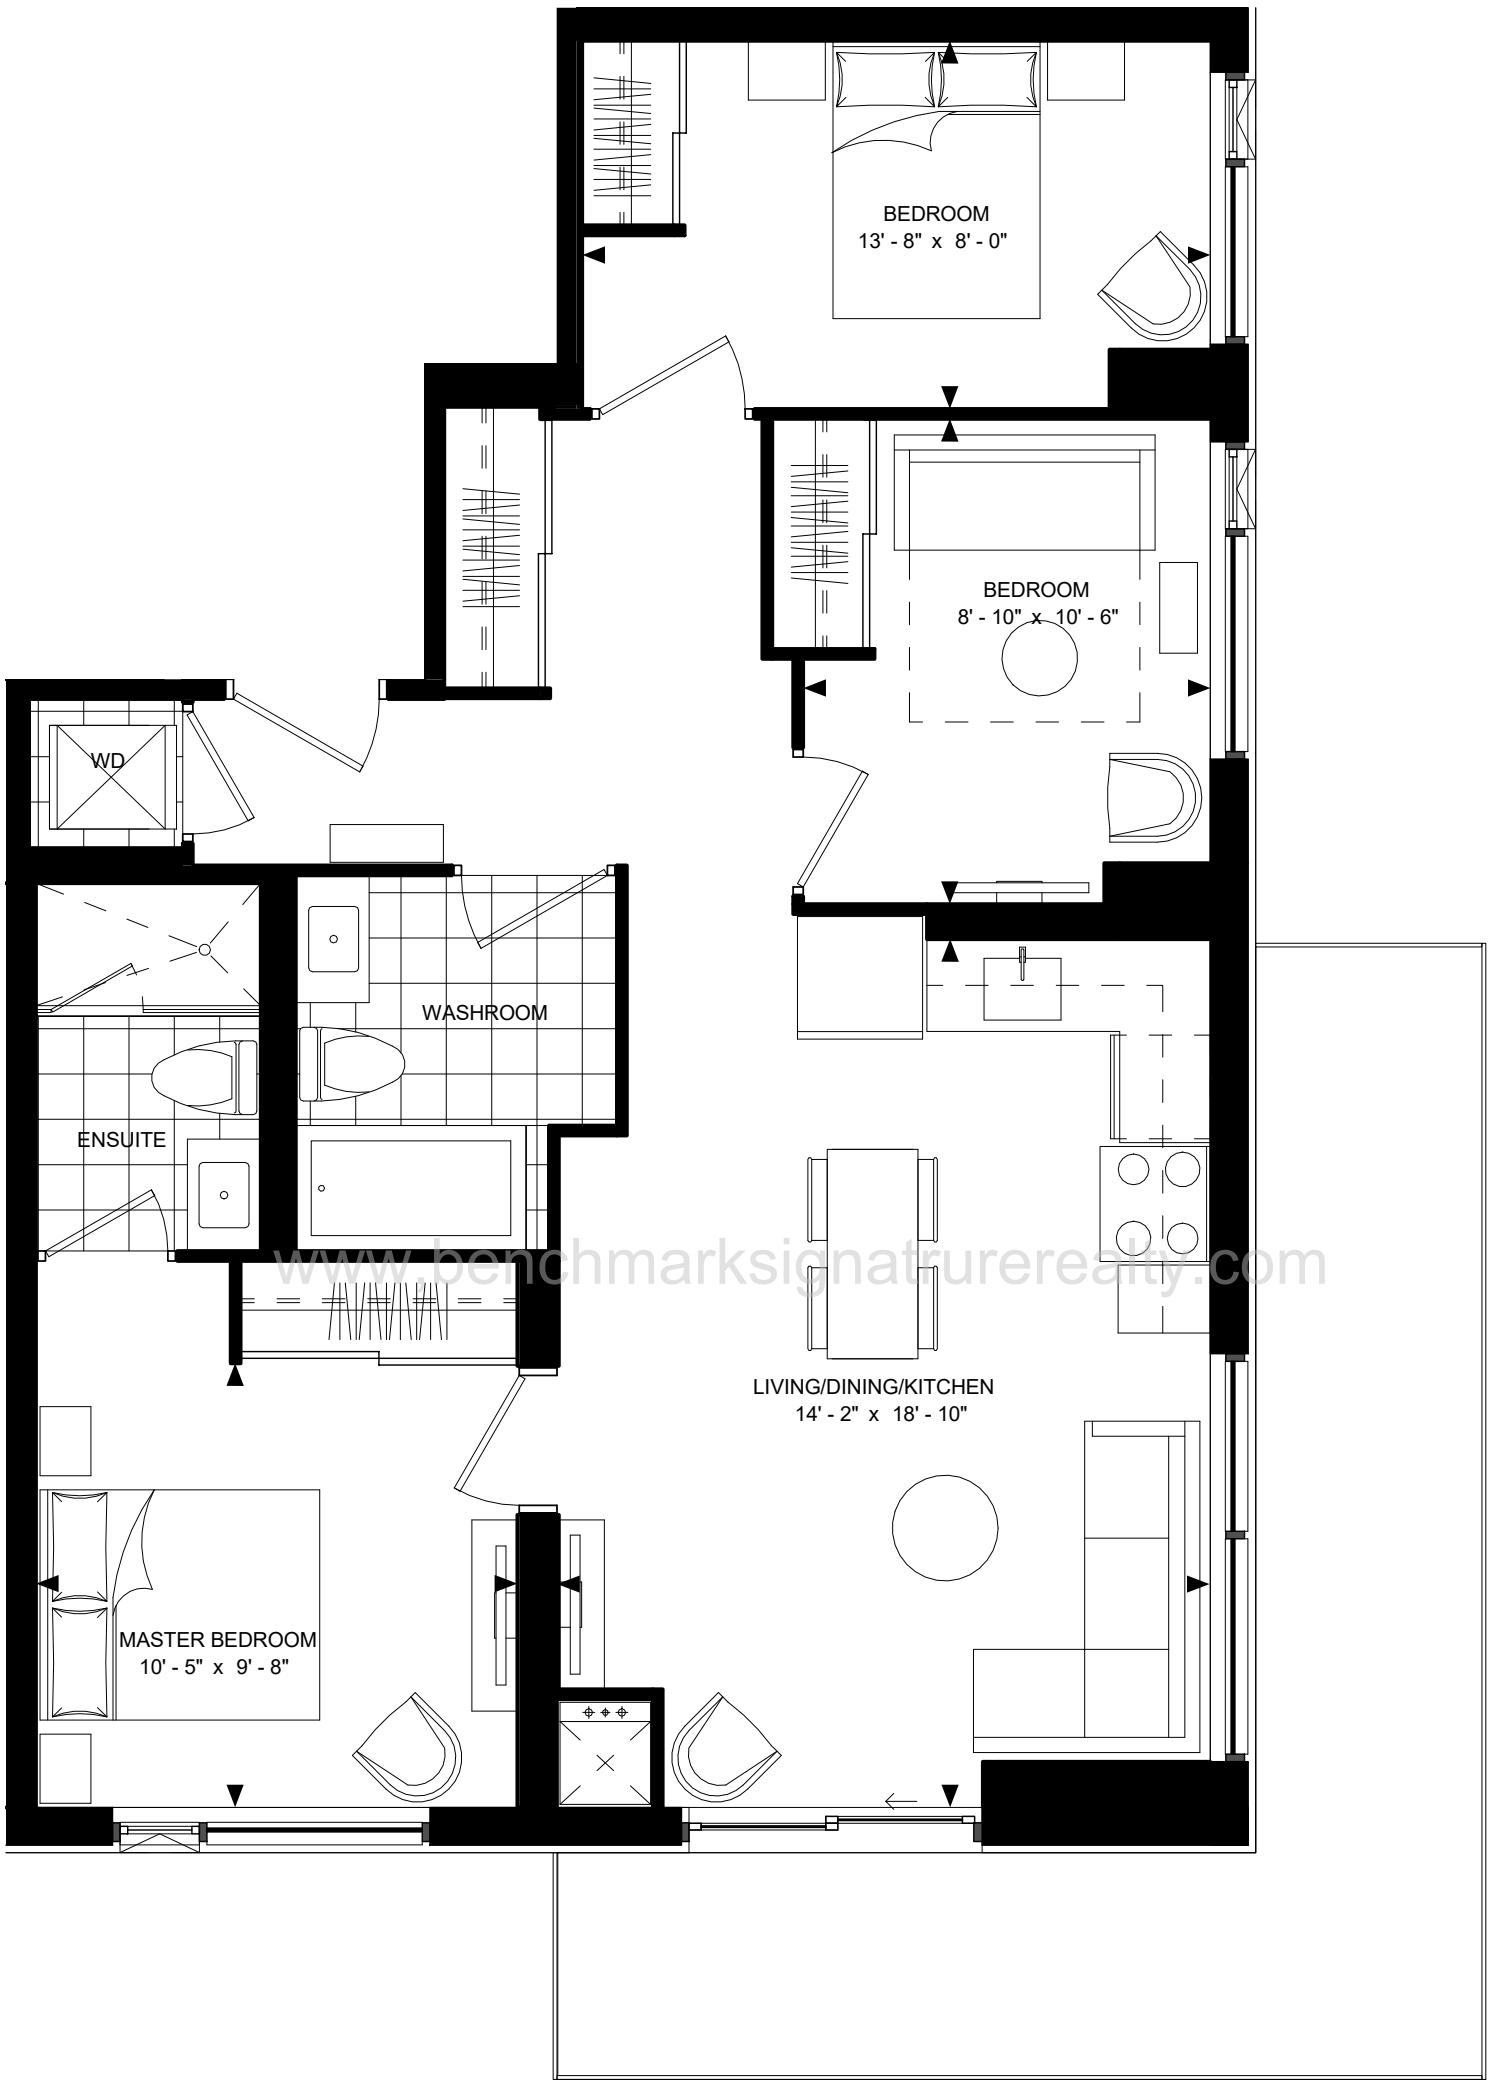

www.benchmarksignaturerealty.com

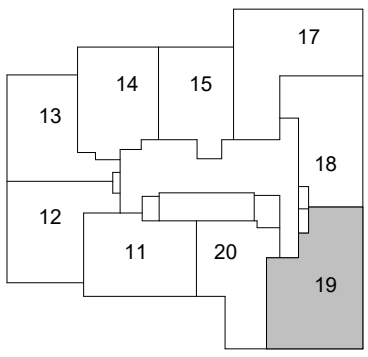

SUITE 3-C (BF)

SUITE AREA: 924 sf


LEVEL 29-35

Disclaimer : Materials, specifications & floor plans are subject to change without notice. All renderings are artist's conceptions.
All floor plans have approximate dimensions. Actual usable floor space may vary from the stated floor area. E.&O.E.


SCALE: 1 : 50

SUITE 1-B (BF)

25 HOLLY STREET

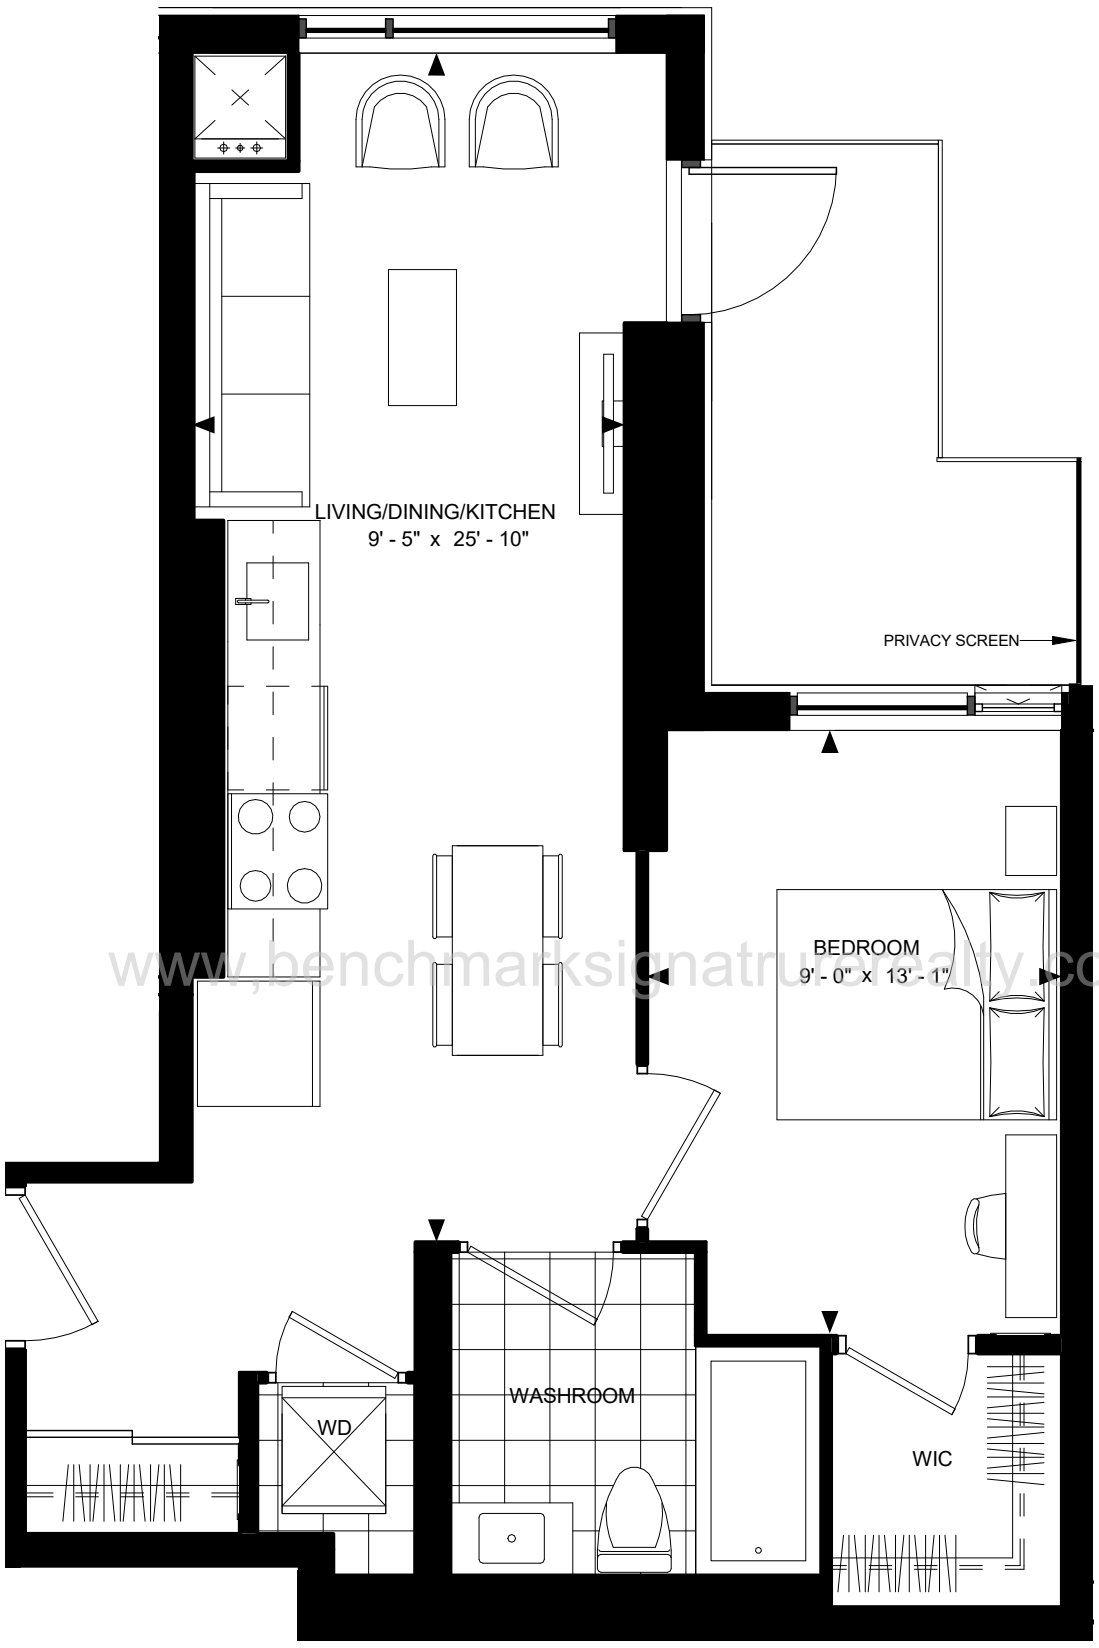

www.benchmarksignaturerealty.com

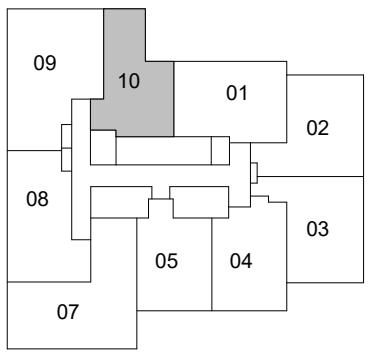

LEVEL 24-28

SUITE: 1-B (BF)


SUITE AREA: 613 sf

Disclaimer : Materials, specifications & floor plans are subject to change without notice. All renderings are artist's conceptions.
All floor plans have approximate dimensions. Actual usable floor space may vary from the stated floor area. E.&O.E.

SCALE: 1 : 50

SUITE 1D1-A


25 HOLLY STREET

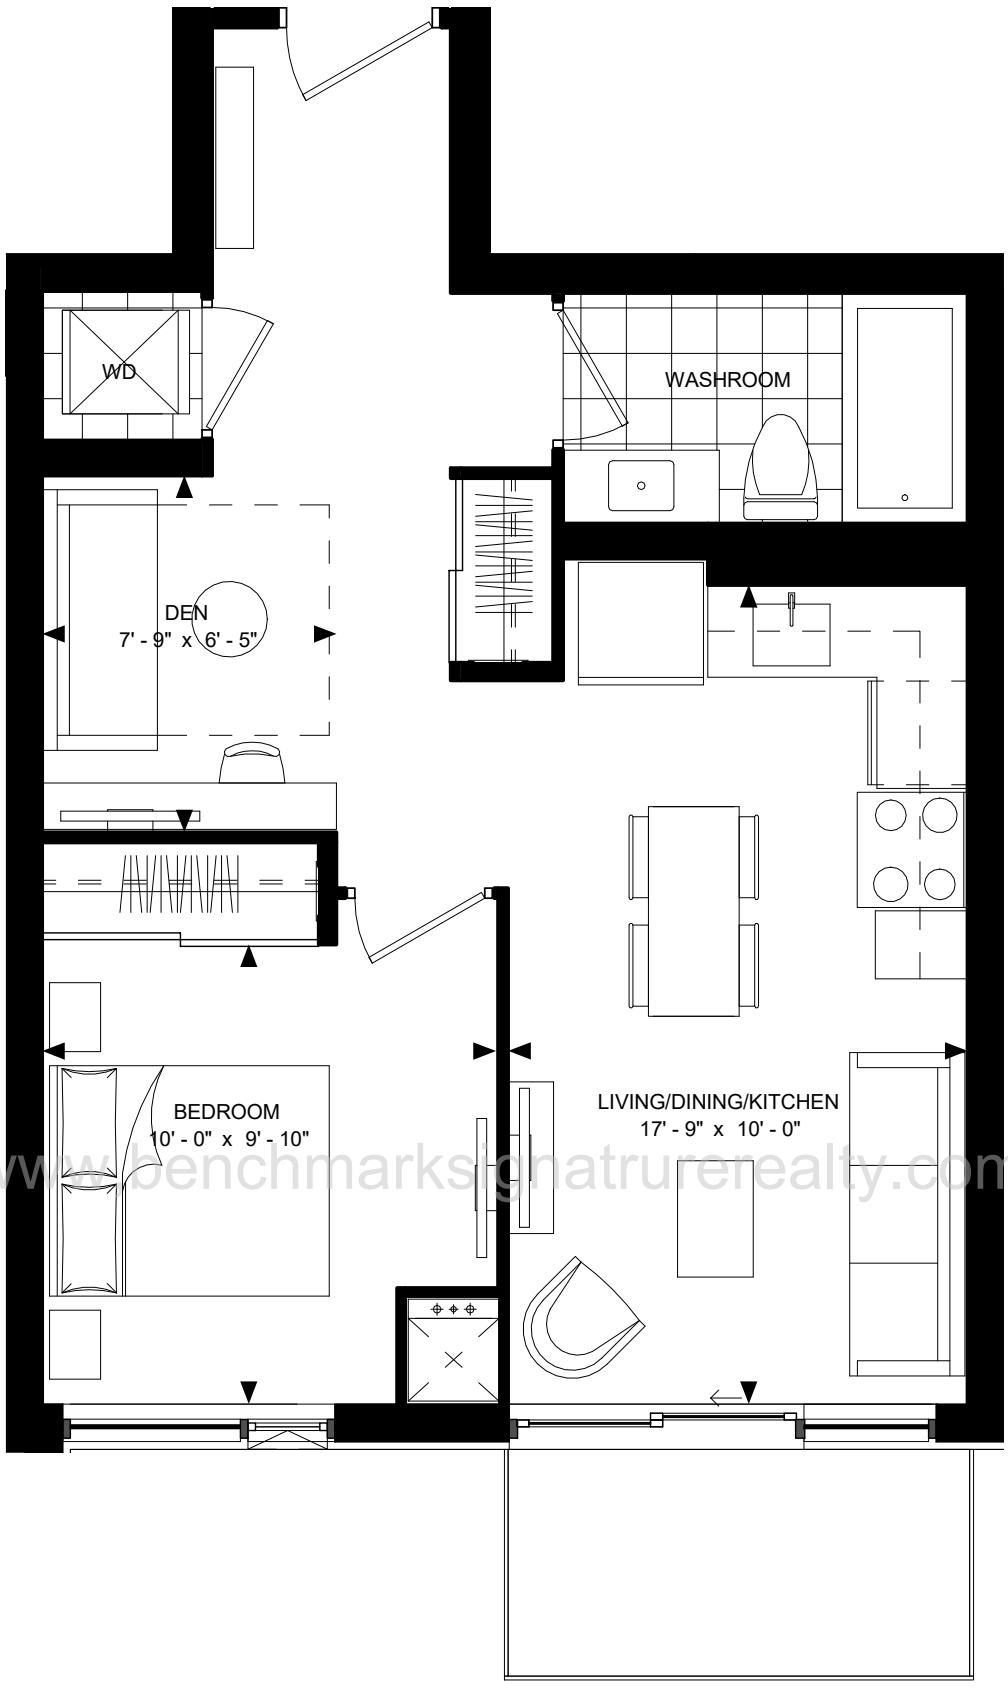


www.benchmarksignaturerealty.com

SUITE: 1D1-A


SUITE AREA: 582 sf

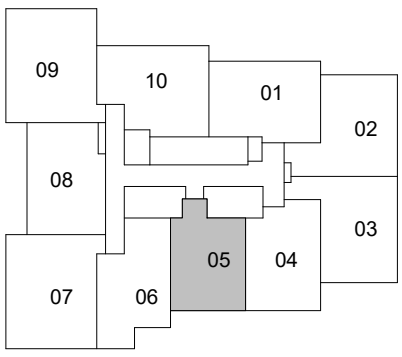

LEVEL 5-17

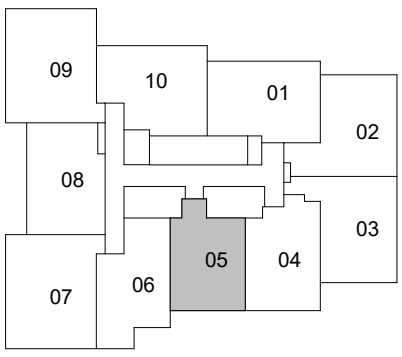

LEVEL 18-23

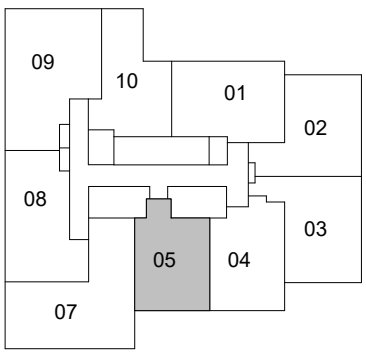


LEVEL 24-28

Disclaimer : Materials, specifications & floor plans are subject to change without notice. All renderings are artist's conceptions.
All floor plans have approximate dimensions. Actual usable floor space may vary from the stated floor area. E.&O.E.

SCALE: 1 : 50

SUITE 1D2-A


25 HOLLY STREET

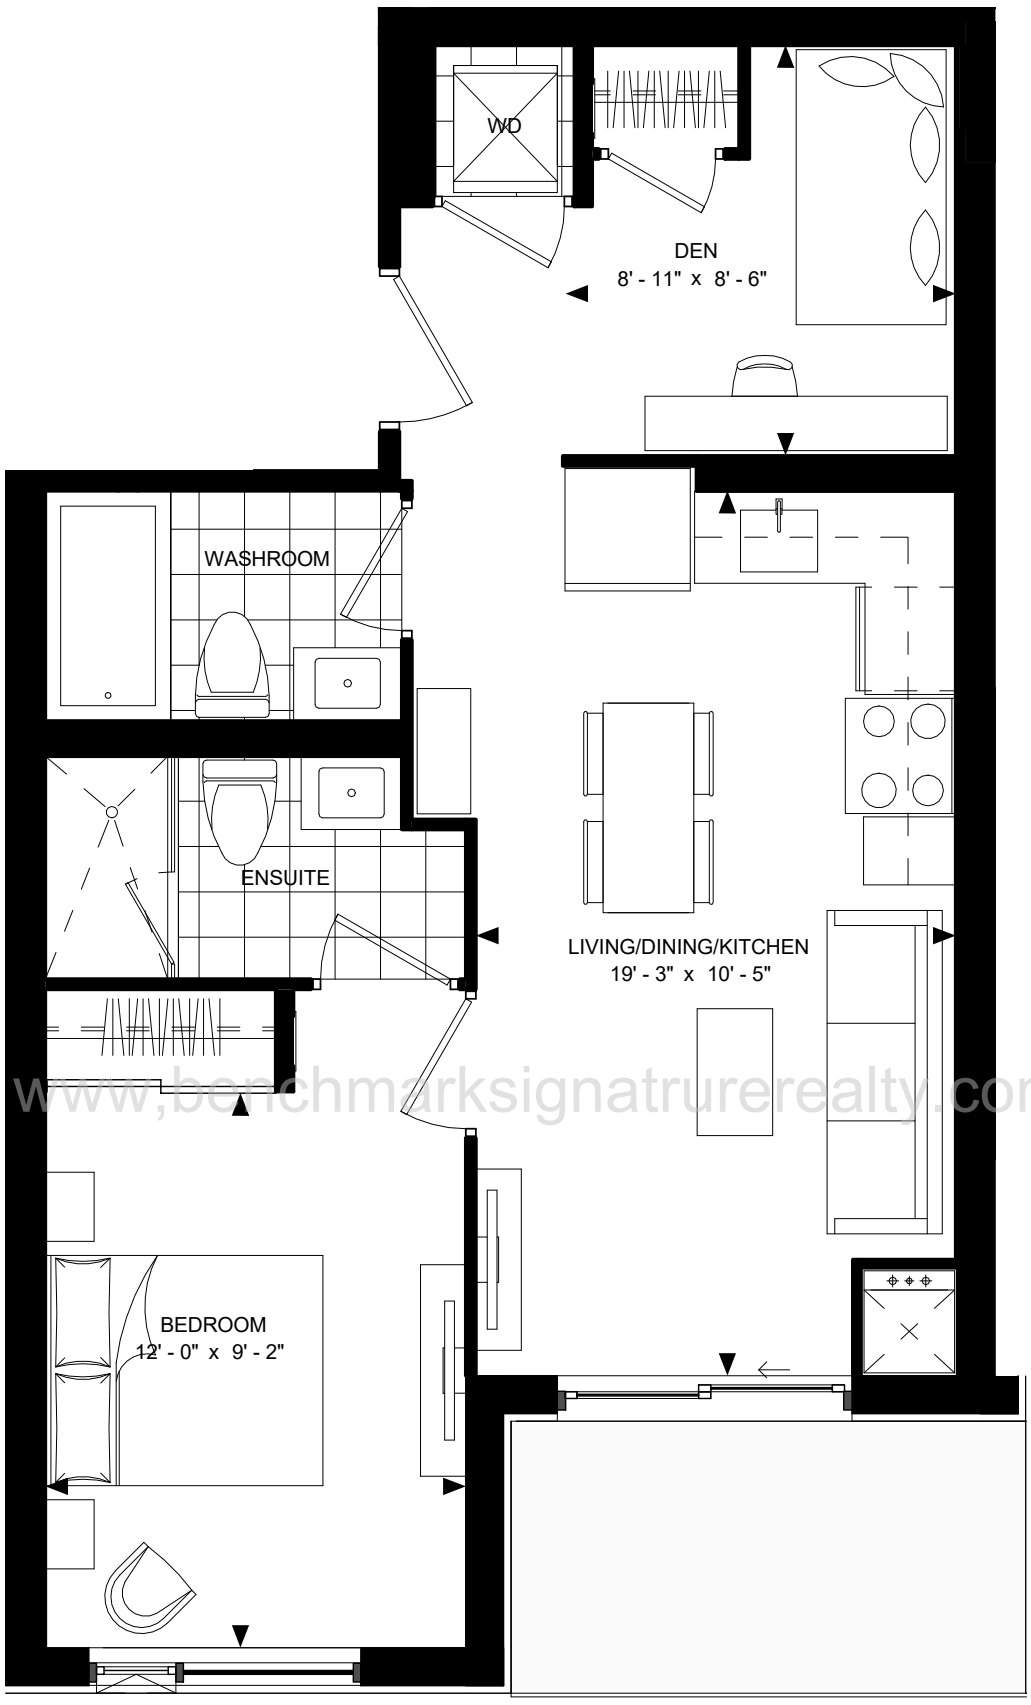


www.benchmarksignaturerealty.com

SUITE: 1D2-A

SUITE AREA: 619 sf

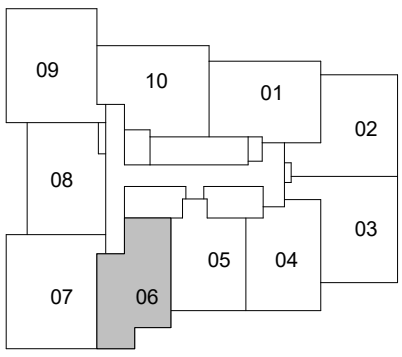

LEVEL 5-17

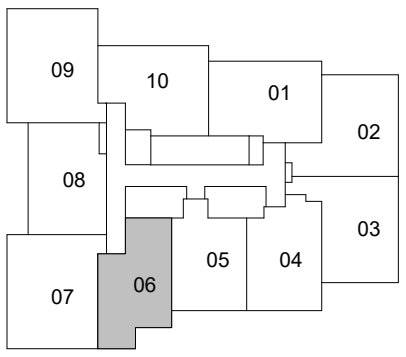


LEVEL 18-23

Disclaimer : Materials, specifications & floor plans are subject to change without notice. All renderings are artist's conceptions.
All floor plans have approximate dimensions. Actual usable floor space may vary from the stated floor area. E.&O.E.

SCALE: 1 : 50

SUITE 1D2-C


25 HOLLY STREET

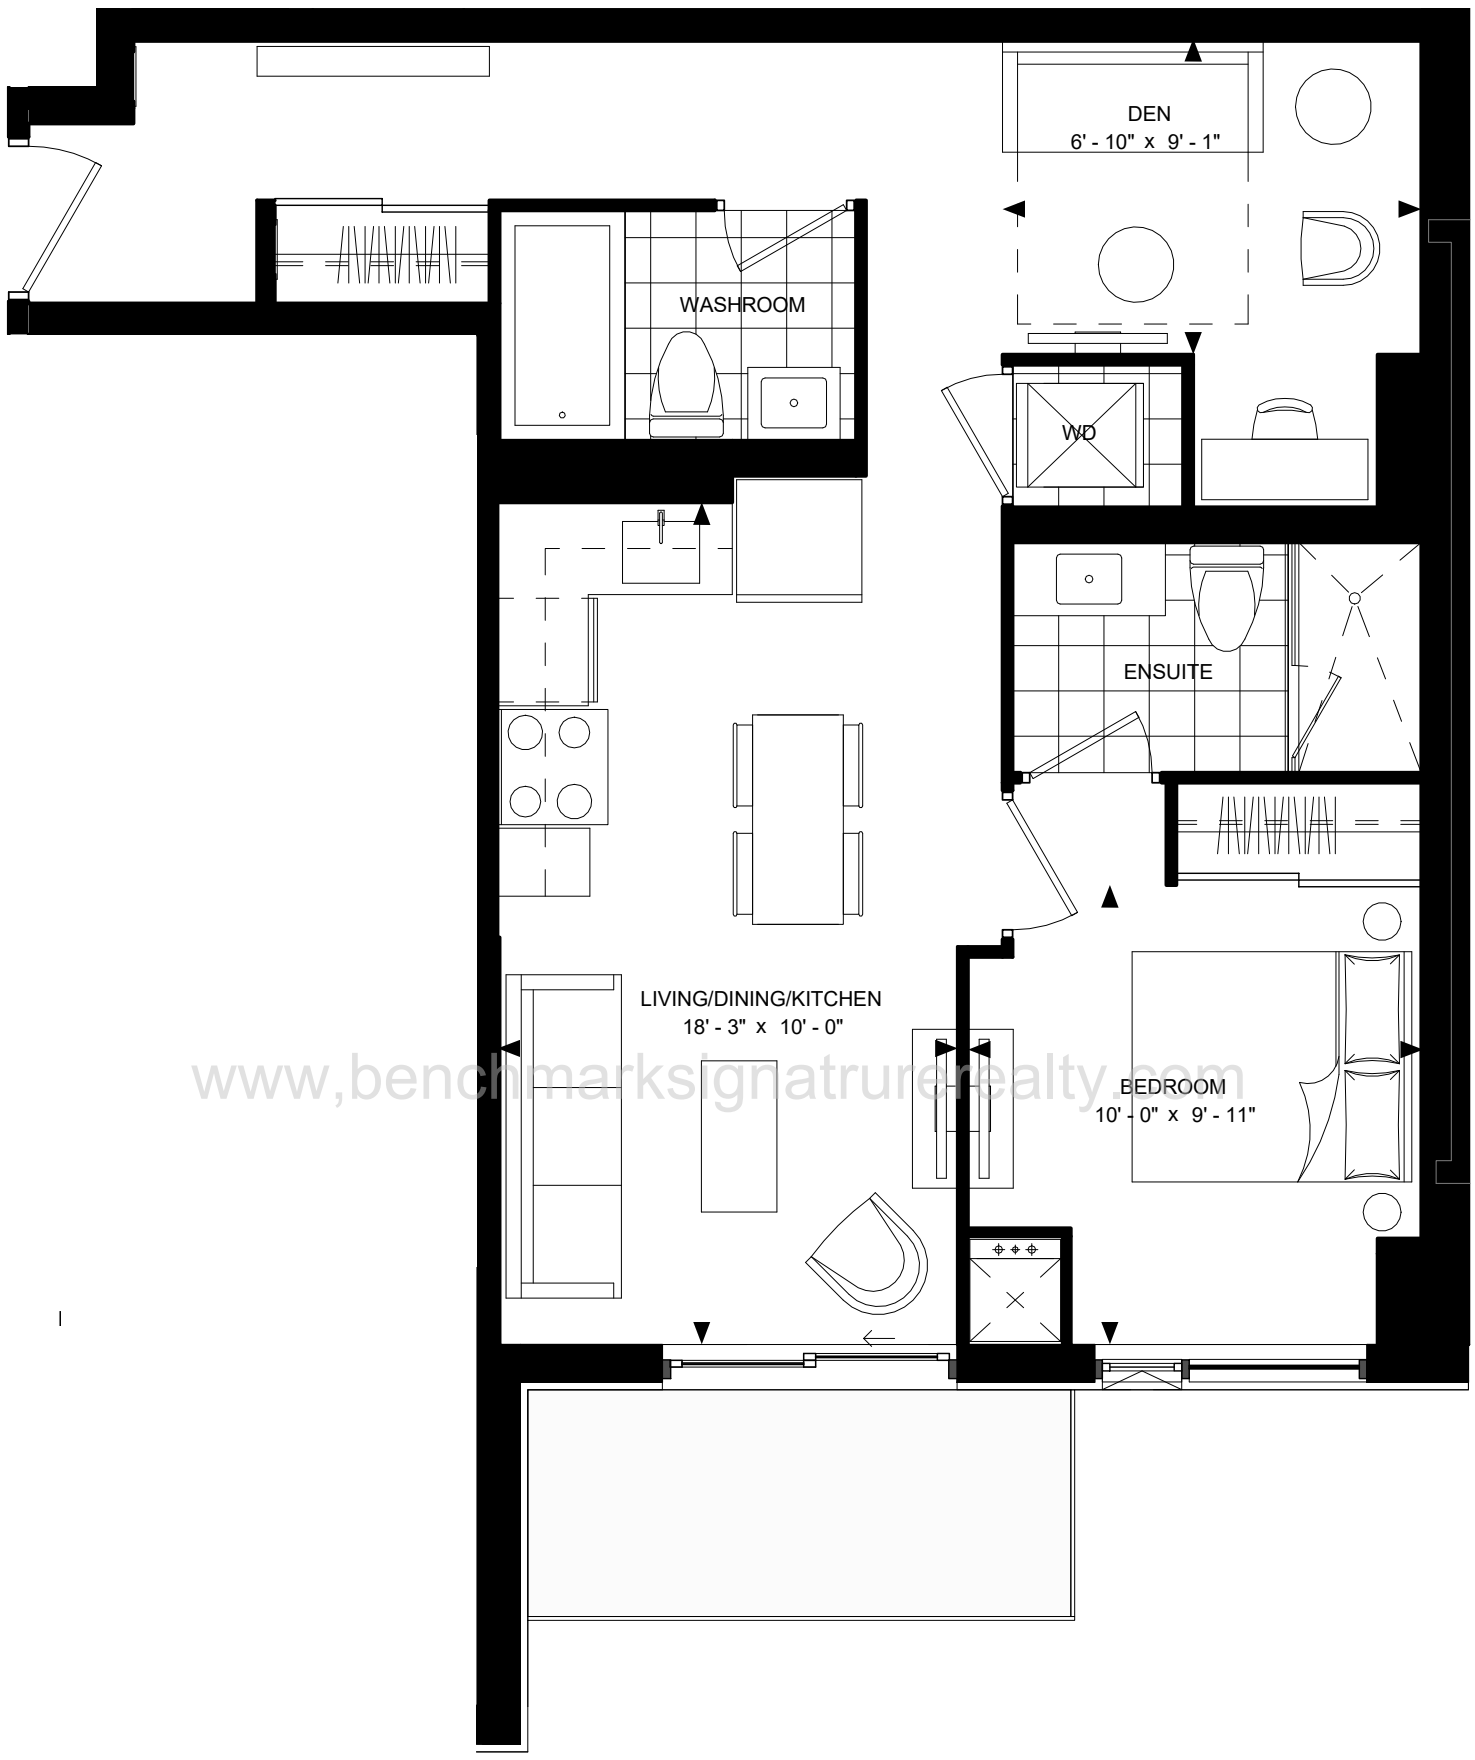

www,benchmarksignaturerealty.com

SUITE: 1D2-C

SUITE AREA: 703 sf

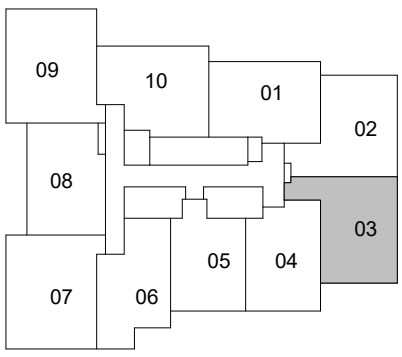

LEVEL 5-17

Disclaimer : Materials, specifications & floor plans are subject to change without notice. All renderings are artist's conceptions.
All floor plans have approximate dimensions. Actual usable floor space may vary from the stated floor area. E.&O.E.

SCALE: 1 : 50

SUITE 1D2-D (BF)


25 HOLLY STREET



www.benchmarksignaturerealty.com

SUITE: 1D2-D (BF)

SUITE AREA: 710 sf

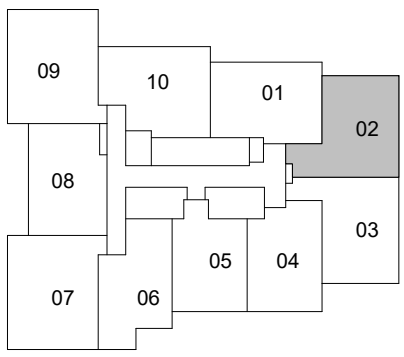


LEVEL 5-17

Disclaimer : Materials, specifications & floor plans are subject to change without notice. All renderings are artist's conceptions.
All floor plans have approximate dimensions. Actual usable floor space may vary from the stated floor area. E.&O.E.

SCALE: 1 : 50

SUITE 1D2-E


25 HOLLY STREET

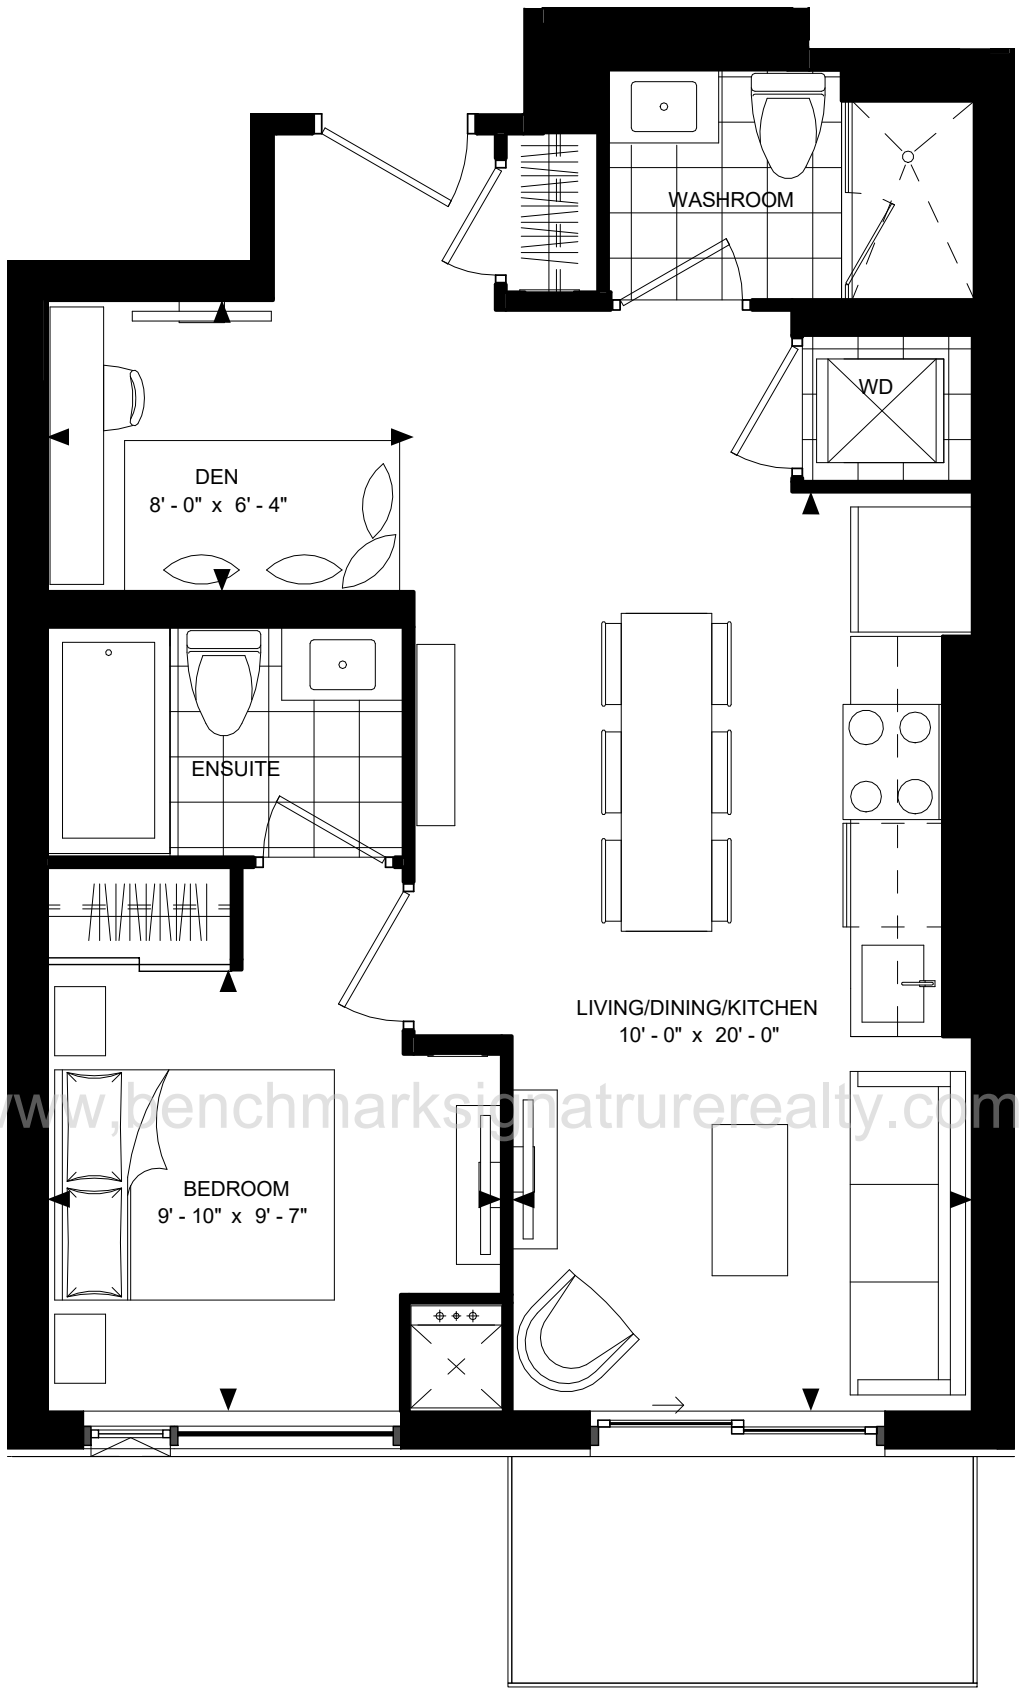


www.benchmarksignaturerealty.com

SUITE: 1D2-E

SUITE AREA: 621 sf

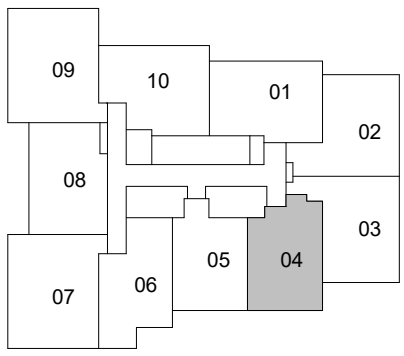

LEVEL 18-23

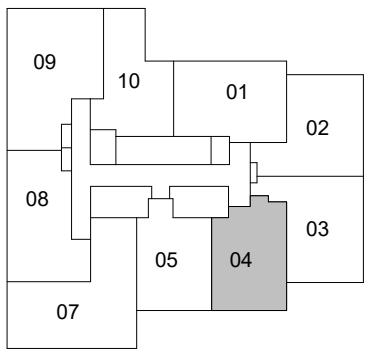


LEVEL 24-28

Disclaimer : Materials, specifications & floor plans are subject to change without notice. All renderings are artist's conceptions.
All floor plans have approximate dimensions. Actual usable floor space may vary from the stated floor area. E.&O.E.

SCALE: 1 : 50

SUITE 1D2-E1


25 HOLLY STREET

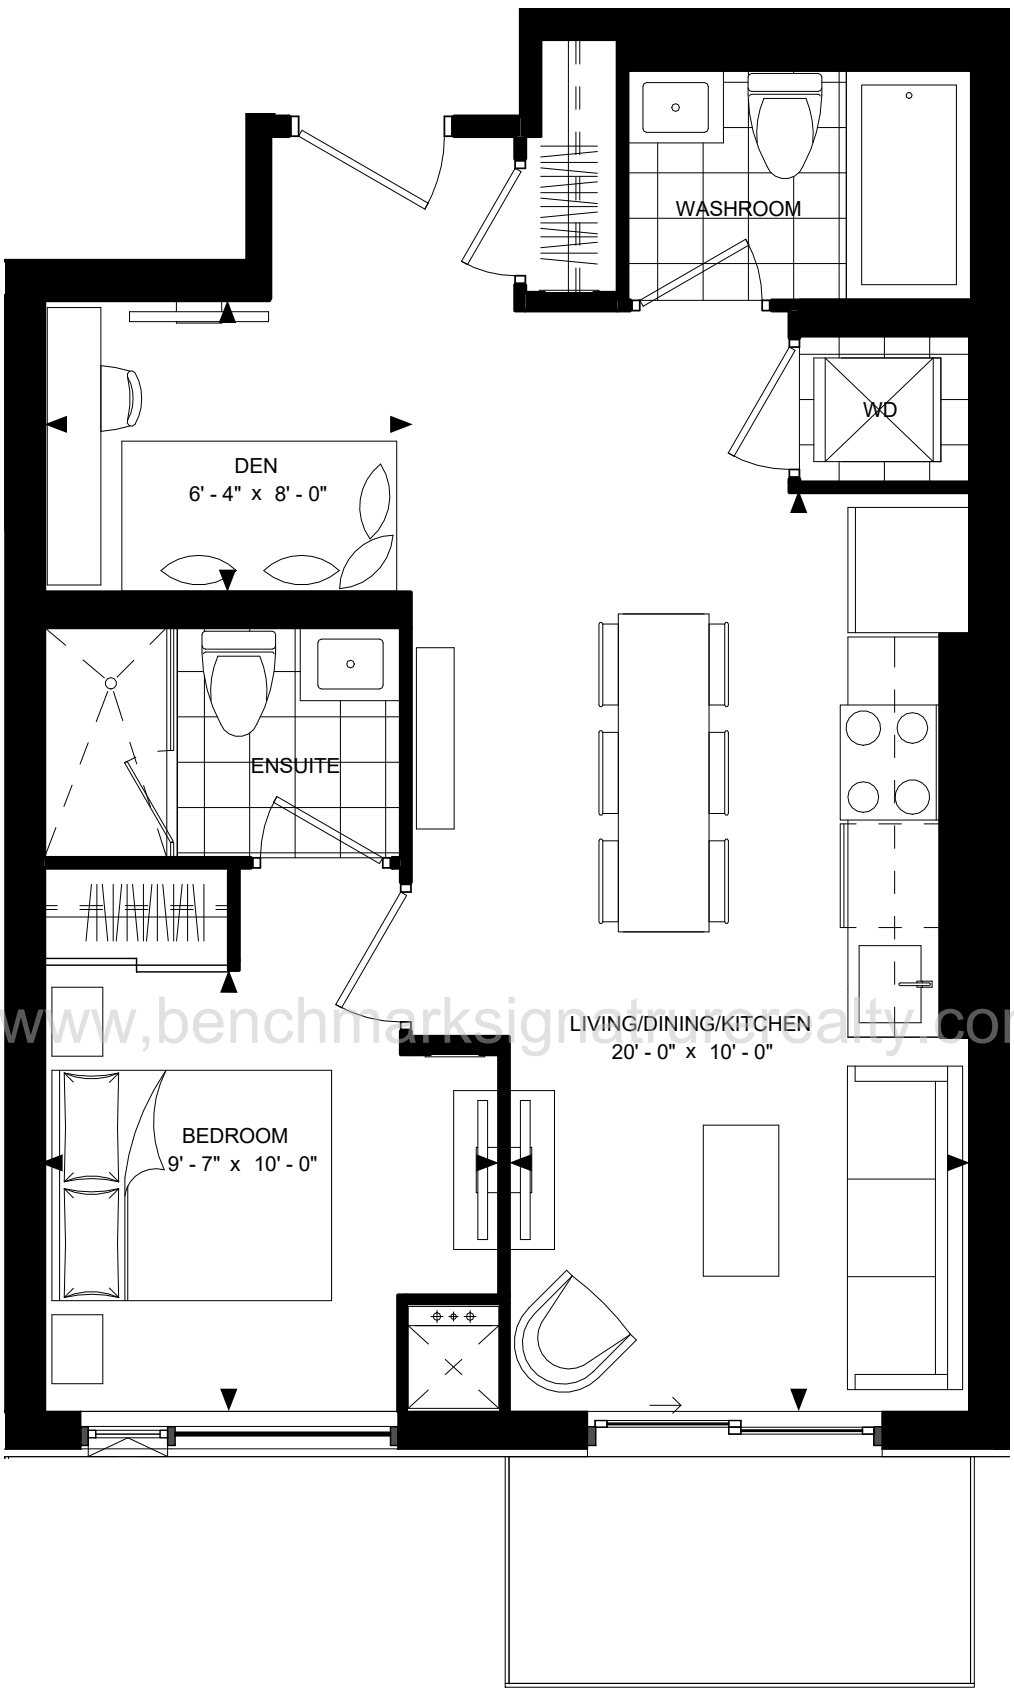

www.benchmarksignaturerealty.com

SUITE: 1D2-E1

SUITE AREA: 625 sf

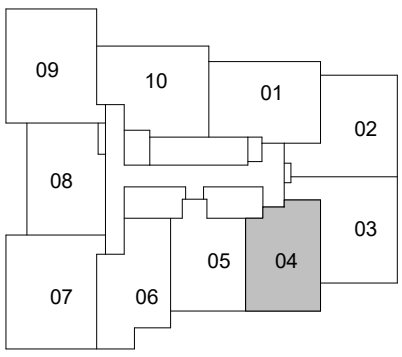

LEVEL 5-17

Disclaimer : Materials, specifications & floor plans are subject to change without notice. All renderings are artist's conceptions.
All floor plans have approximate dimensions. Actual usable floor space may vary from the stated floor area. E.&O.E.

SCALE: 1 : 50

SUITE 2-A


25 HOLLY STREET




www,benchmarksignaturerealty.com

SUITE: 2-A

SUITE AREA: 671sf

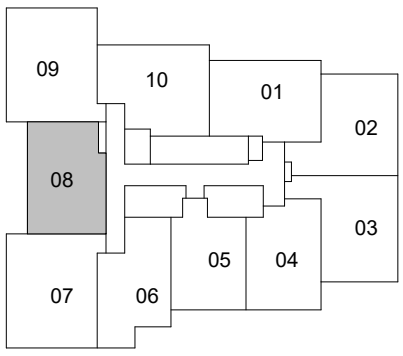

LEVEL 5-17

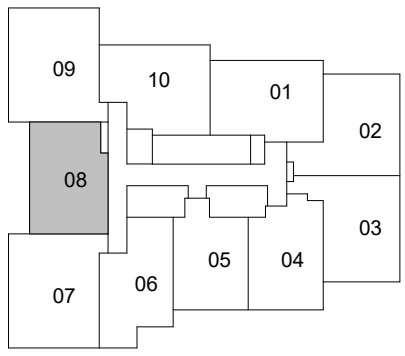


LEVEL 18-23

Disclaimer : Materials, specifications & floor plans are subject to change without notice. All renderings are artist's conceptions.
All floor plans have approximate dimensions. Actual usable floor space may vary from the stated floor area. E.&O.E.

SCALE: 1 : 50


SUITE 2-B (BF)

25 HOLLY STREET

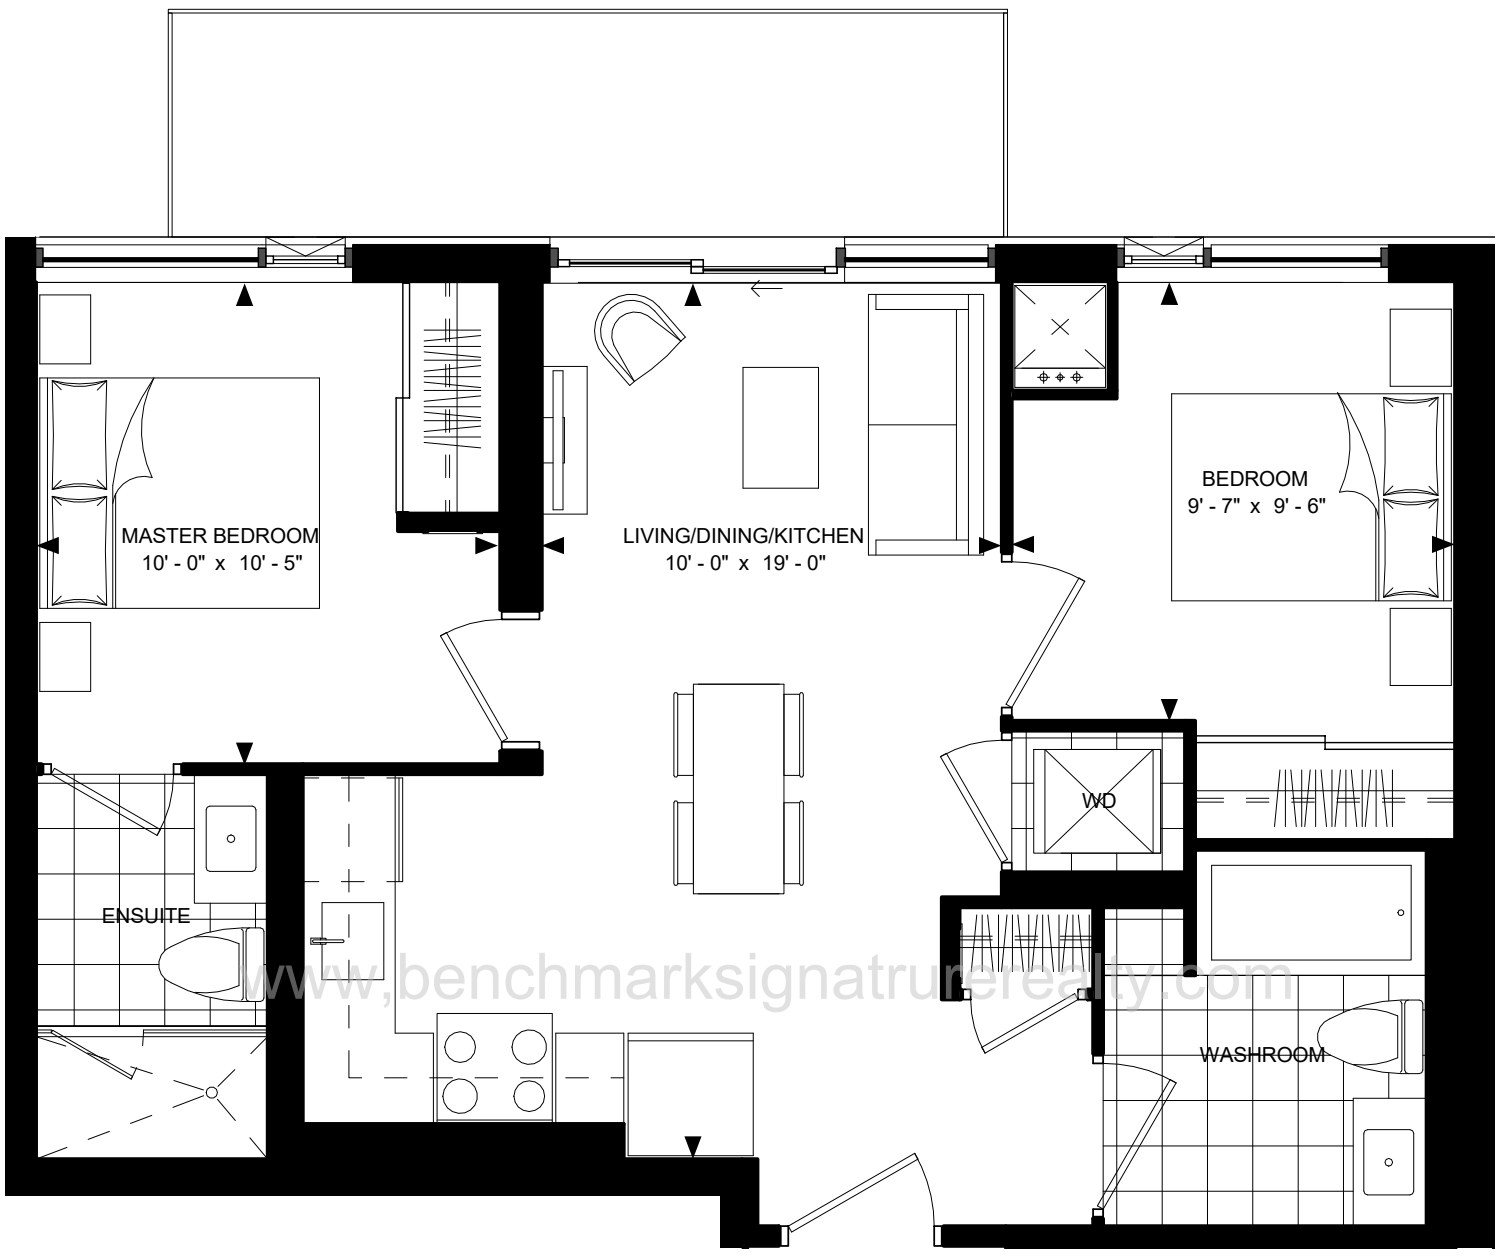

SUITE: 2-B (BF)

SUITE AREA: 683 sf

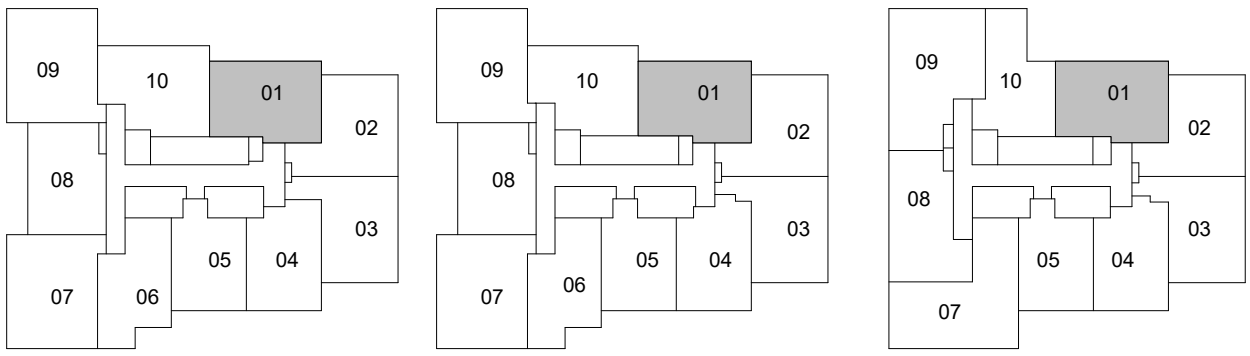

LEVEL 5-17

LEVEL 18-23

LEVEL 24-28

Disclaimer : Materials, specifications & floor plans are subject to change without notice. All renderings are artist's conceptions.
All floor plans have approximate dimensions. Actual usable floor space may vary from the stated floor area. E.&O.E.

SCALE: 1 : 50

SUITE 2-C


25 HOLLY STREET




www,benchmarksignaturerealty.com

SUITE: 2-C

SUITE AREA: 706 sf

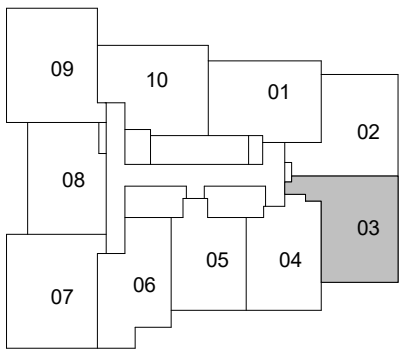

LEVEL 18-23

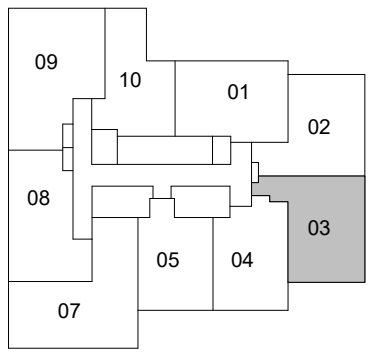

LEVEL 24-28

Disclaimer : Materials, specifications & floor plans are subject to change without notice. All renderings are artist's conceptions.
All floor plans have approximate dimensions. Actual usable floor space may vary from the stated floor area. E.&O.E.

SCALE: 1 : 50

SUITE 2-D


25 HOLLY STREET




www.benchmarksignaturerealty.com

SUITE: 2-D

SUITE AREA: 710 sf

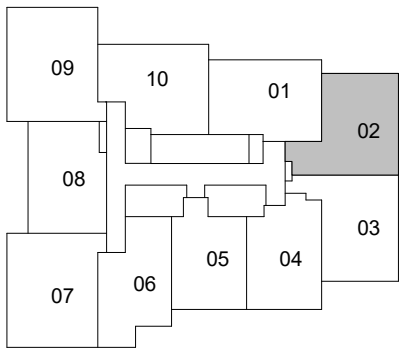

LEVEL 18-23

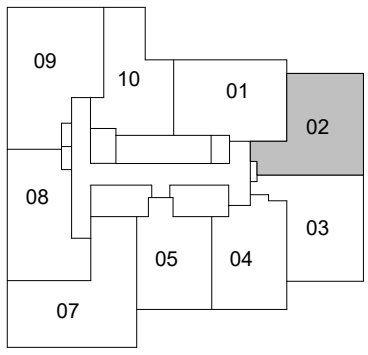


LEVEL 24-28

Disclaimer : Materials, specifications & floor plans are subject to change without notice. All renderings are artist's conceptions.
All floor plans have approximate dimensions. Actual usable floor space may vary from the stated floor area. E.&O.E.

SCALE: 1 : 50

SUITE 2-E


25 HOLLY STREET

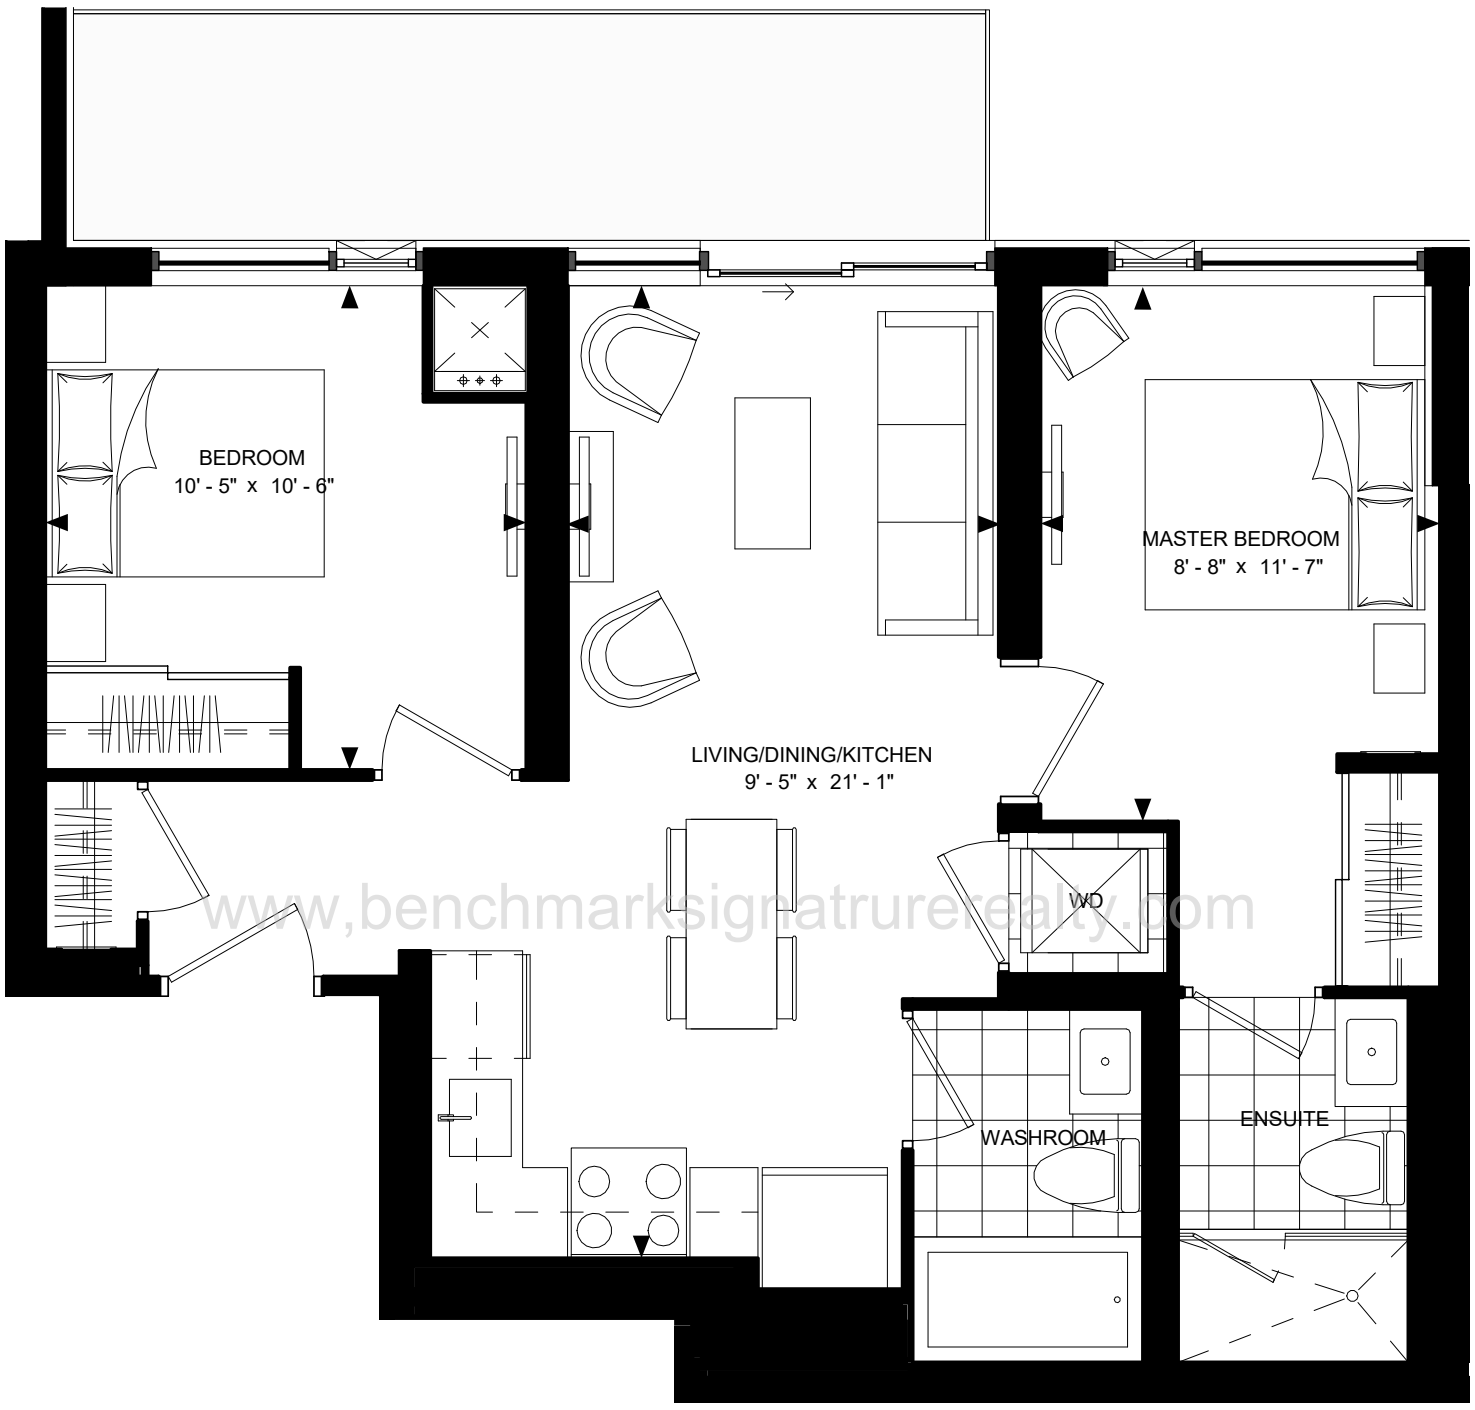


www,benchmarksignaturerealty.com

SUITE: 2-E

SUITE AREA: 710 sf

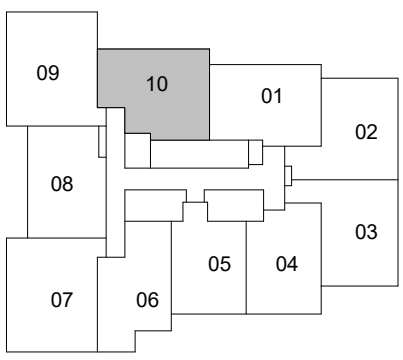

LEVEL 5-17

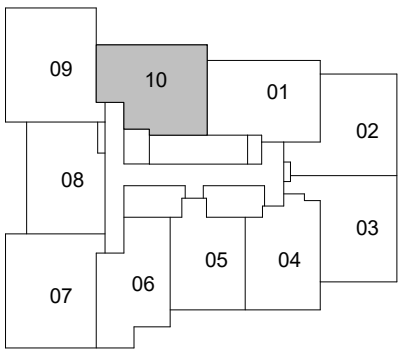


LEVEL 18-23

Disclaimer : Materials, specifications & floor plans are subject to change without notice. All renderings are artist's conceptions.
All floor plans have approximate dimensions. Actual usable floor space may vary from the stated floor area. E.&O.E.

SCALE: 1 : 50

SUITE 2-F


25 HOLLY STREET

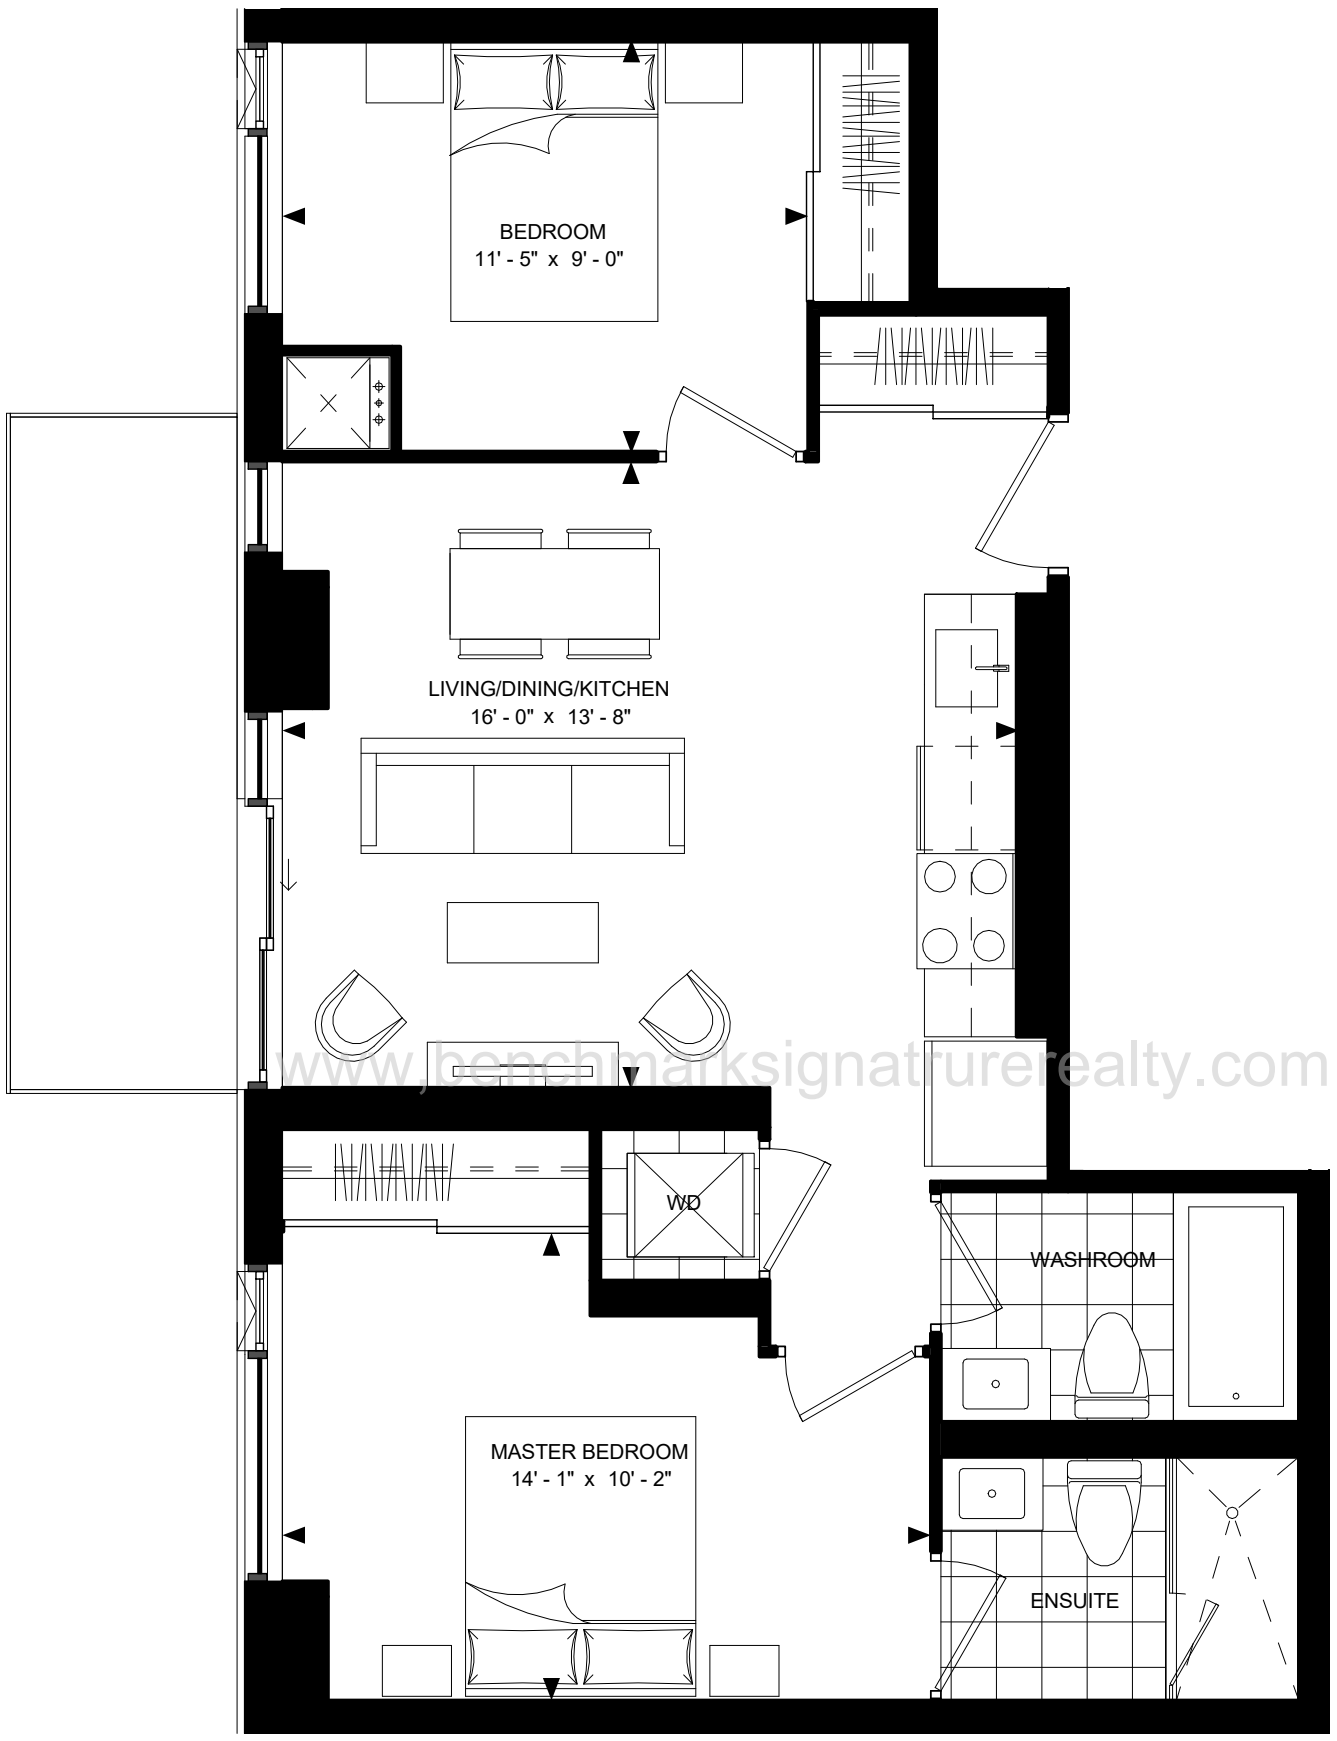

www.benchmarksignaturerealty.com

SUITE: 2-F

SUITE AREA: 711 sf

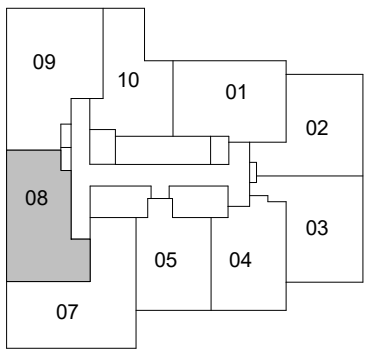

LEVEL 24-28

Disclaimer : Materials, specifications & floor plans are subject to change without notice. All renderings are artist's conceptions.
All floor plans have approximate dimensions. Actual usable floor space may vary from the stated floor area. E.&O.E.

SCALE: 1 : 50

SUITE 3-A


25 HOLLY STREET




www,benchmarksignaturerealty.com

SUITE: 3-A

SUITE AREA: 825 sf

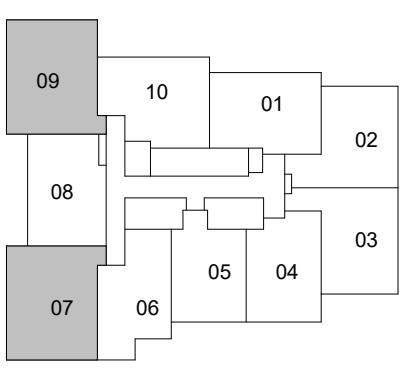

LEVEL 5-17

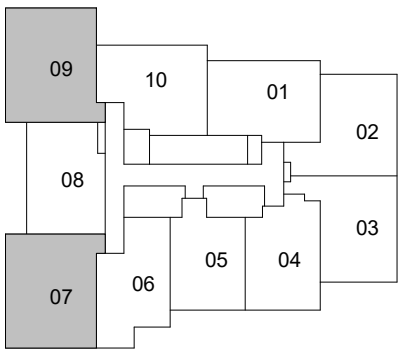

LEVEL 18 -23

Disclaimer : Materials, specifications & floor plans are subject to change without notice. All renderings are artist's conceptions.
All floor plans have approximate dimensions. Actual usable floor space may vary from the stated floor area. E.&O.E.


SCALE: 1 : 50

SUITE 3-B

25 HOLLY STREET



www.benchmarksignaturerealty.com

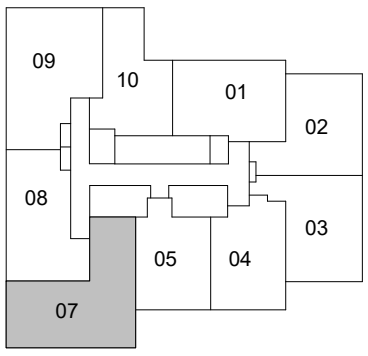

LEVEL 24-28

SUITE: 3-B

SUITE AREA: 908 sf

Disclaimer : Materials, specifications & floor plans are subject to change without notice. All renderings are artist's conceptions.
All floor plans have approximate dimensions. Actual usable floor space may vary from the stated floor area. E.&O.E.


SCALE: 1 : 50

SUITE 3-C (BF)

25 HOLLY STREET



www.benchmarksignaturerealty.com

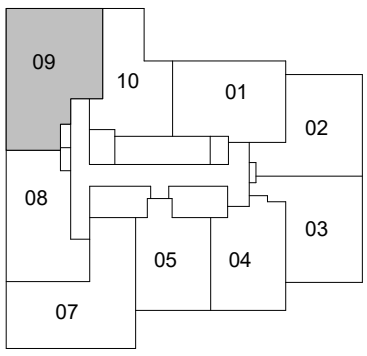

LEVEL 24-28

SUITE: 3-C (BF)

SUITE AREA: 924 sf

Disclaimer : Materials, specifications & floor plans are subject to change without notice. All renderings are artist's conceptions.
All floor plans have approximate dimensions. Actual usable floor space may vary from the stated floor area. E.&O.E.

SCALE: 1 : 50