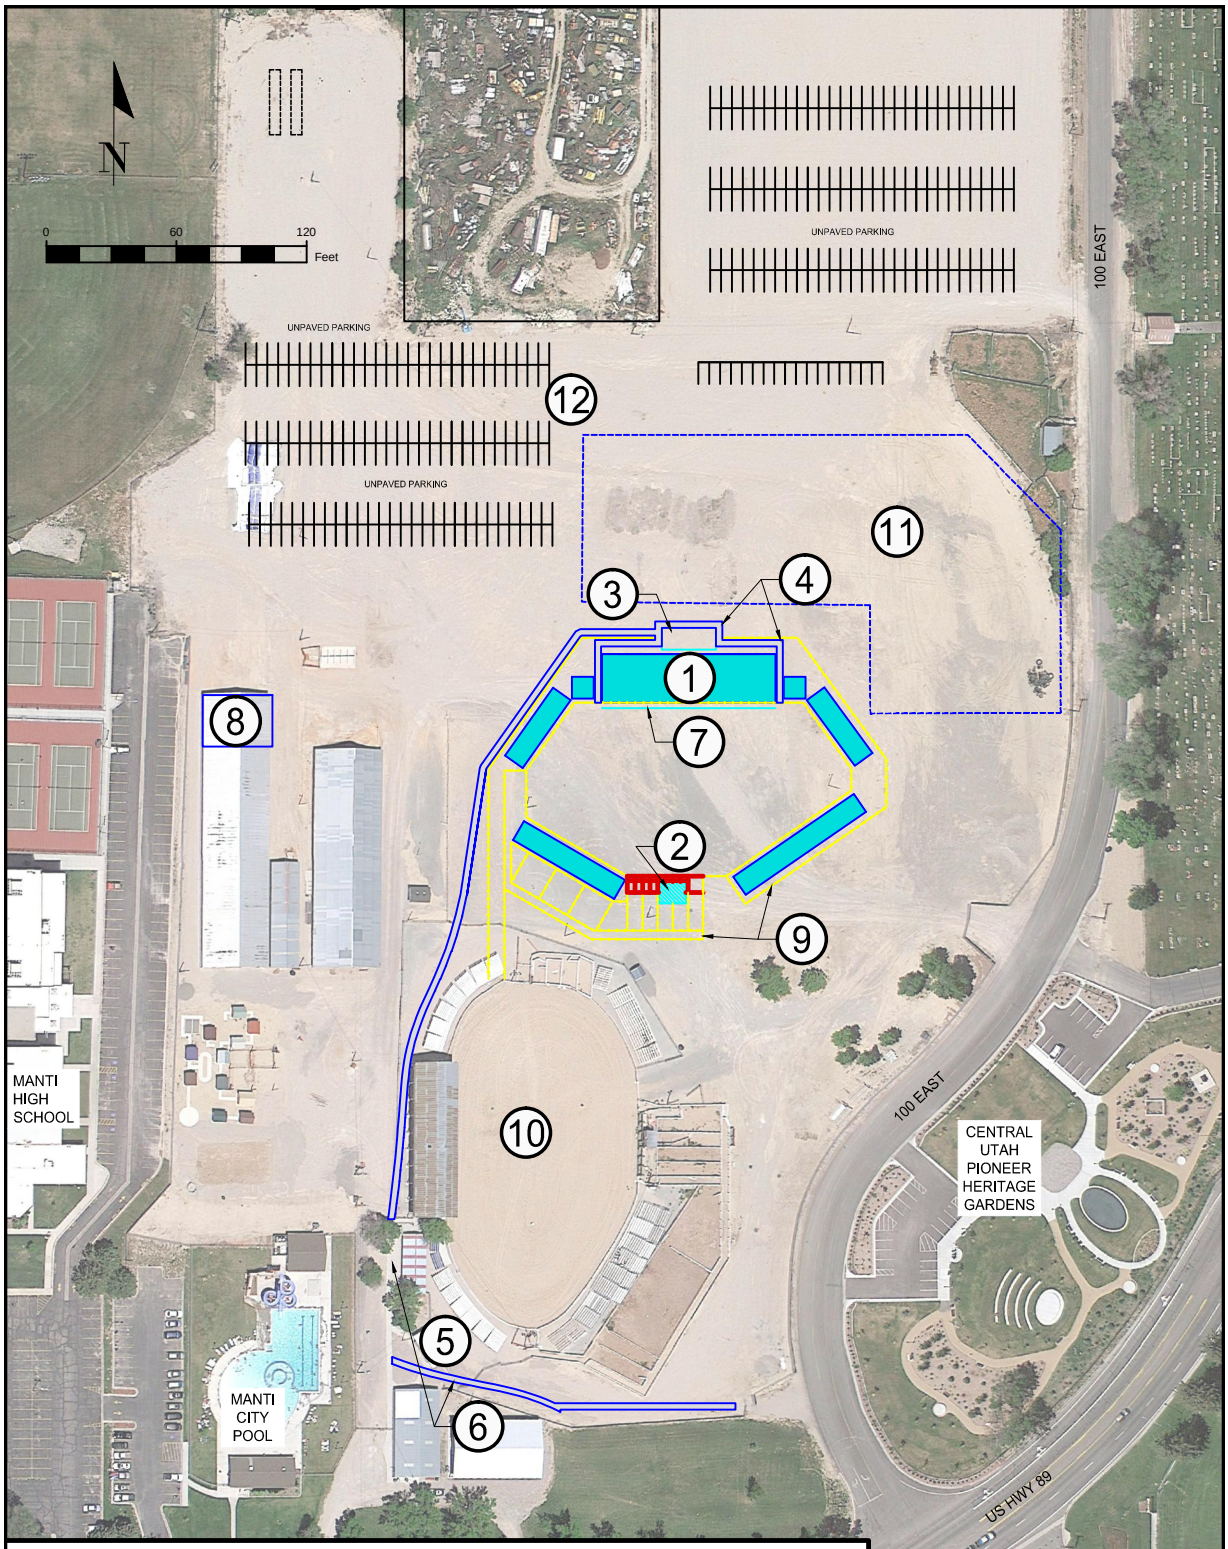

1. NEW GRAND STAND.
2. NEW ANNOUNCERS BOOTH.
3. NEW CONCESSION BUILDING WITH RESTROOM.
4. CONCRETE SIDEWALKS FOR ADA ACCESS.
5. UPGRADE EXISTING WOMENS RESTROOM TO A SEPARATED MENS AND WOMENS RESTROOM.
6. CONCRETE SIDEWALKS
7. CONCRETE WALL TO PROTECT GRAND STAND.
8. NEW RESTROOM.
9. RELOCATE FENCING AND CHUTES.
10. WARM-UP ARENA ,DERBY PIT.
11. CARNIVAL AREA.
12. UNPAVED PARKING.

SANPETE COUNTY FAIR BOARD
PROPOSED FAIRGROUNDS MASTER PLAN

PROJECT NUMBER: 19-0150 | FILE NAME: N:\Work\19-0150\Survey\Base_Drawing\Base_Drawing.dwg
DESIGNED BY: GW | DRAWN BY: CJ | UPDATED: 5/12/2021 PLOTTED: 5/12/2021

Jones & DeMille Engineering, Inc.
SCALE 1"=160'