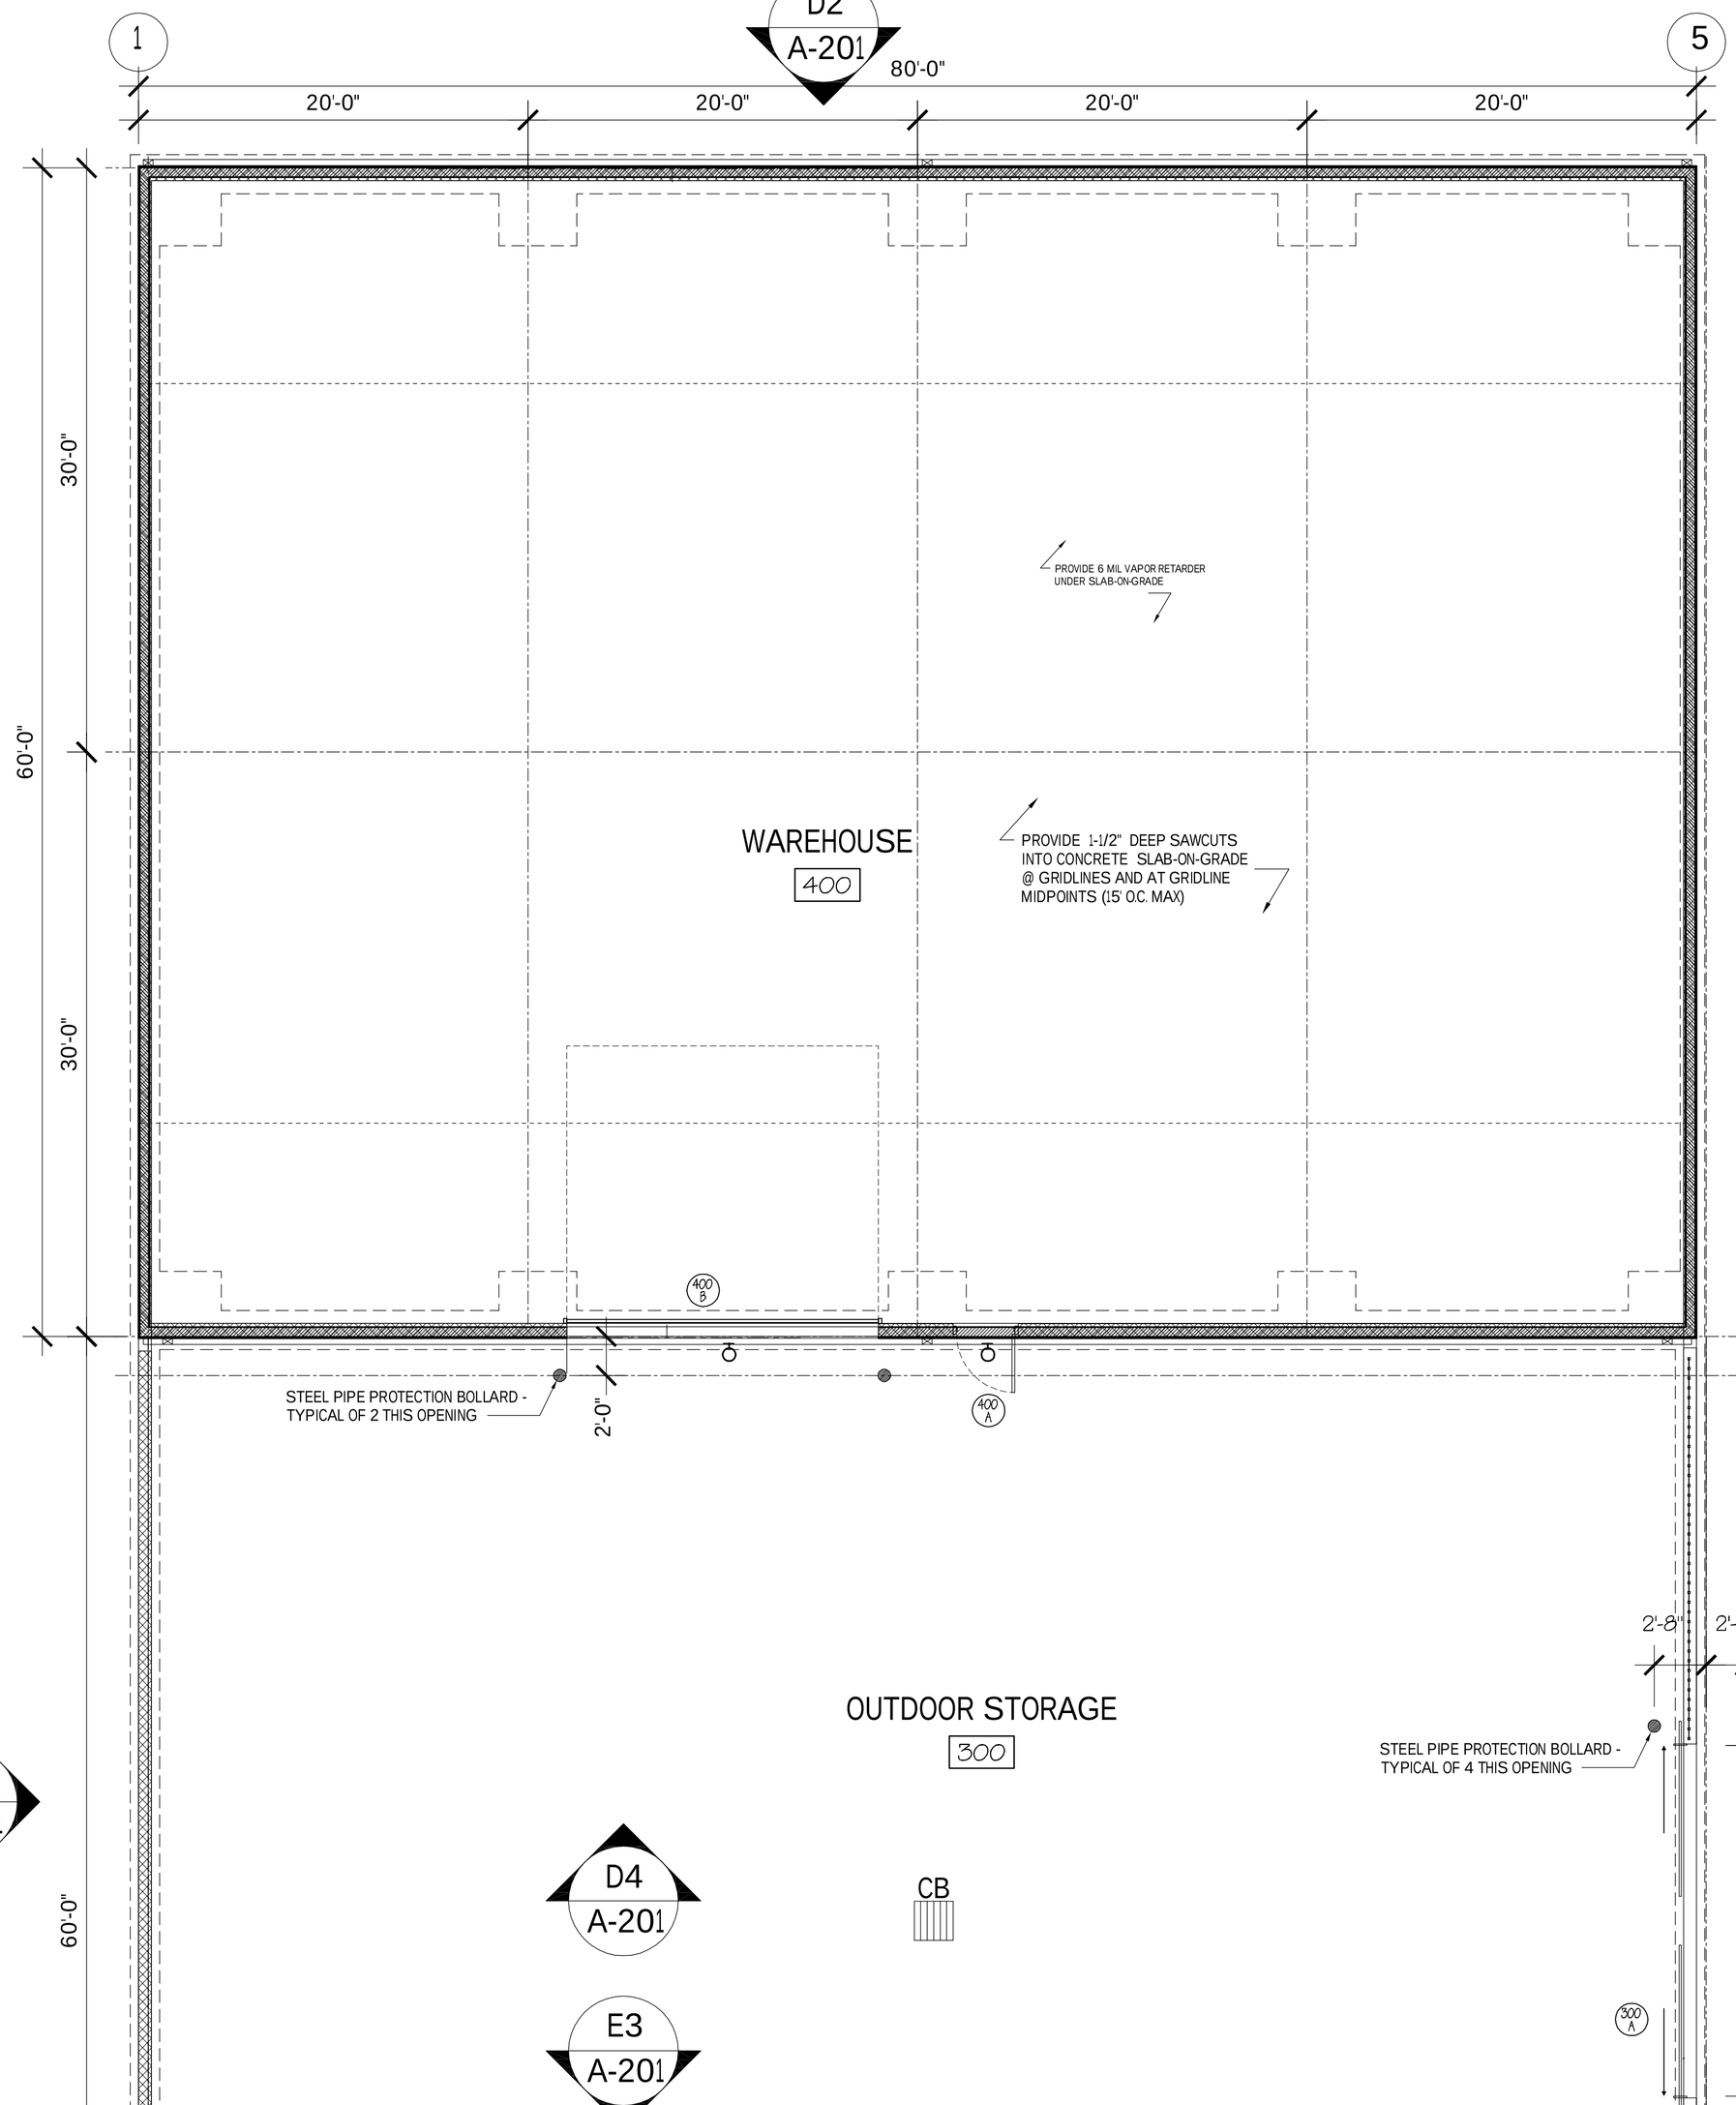

PLAN NORTH

STORAGE BUILDING FLOOR PLAN
3/16" = 1'-0"

MEZZANINE

CEILING LIGHT FIXTURE SCHEDULE

Description	Manufacturer	Model	NOTE	QTY
8' FLOURESCENT STRIPLITE	COOPER LIGHTING – METALUX	8TSS–232	SURFACE MOUNT	7
INDOOR EMERGENCY LIGHT	COOPER LIGHTING – SURELITES	AP2SQ	WALL MOUNTED	2

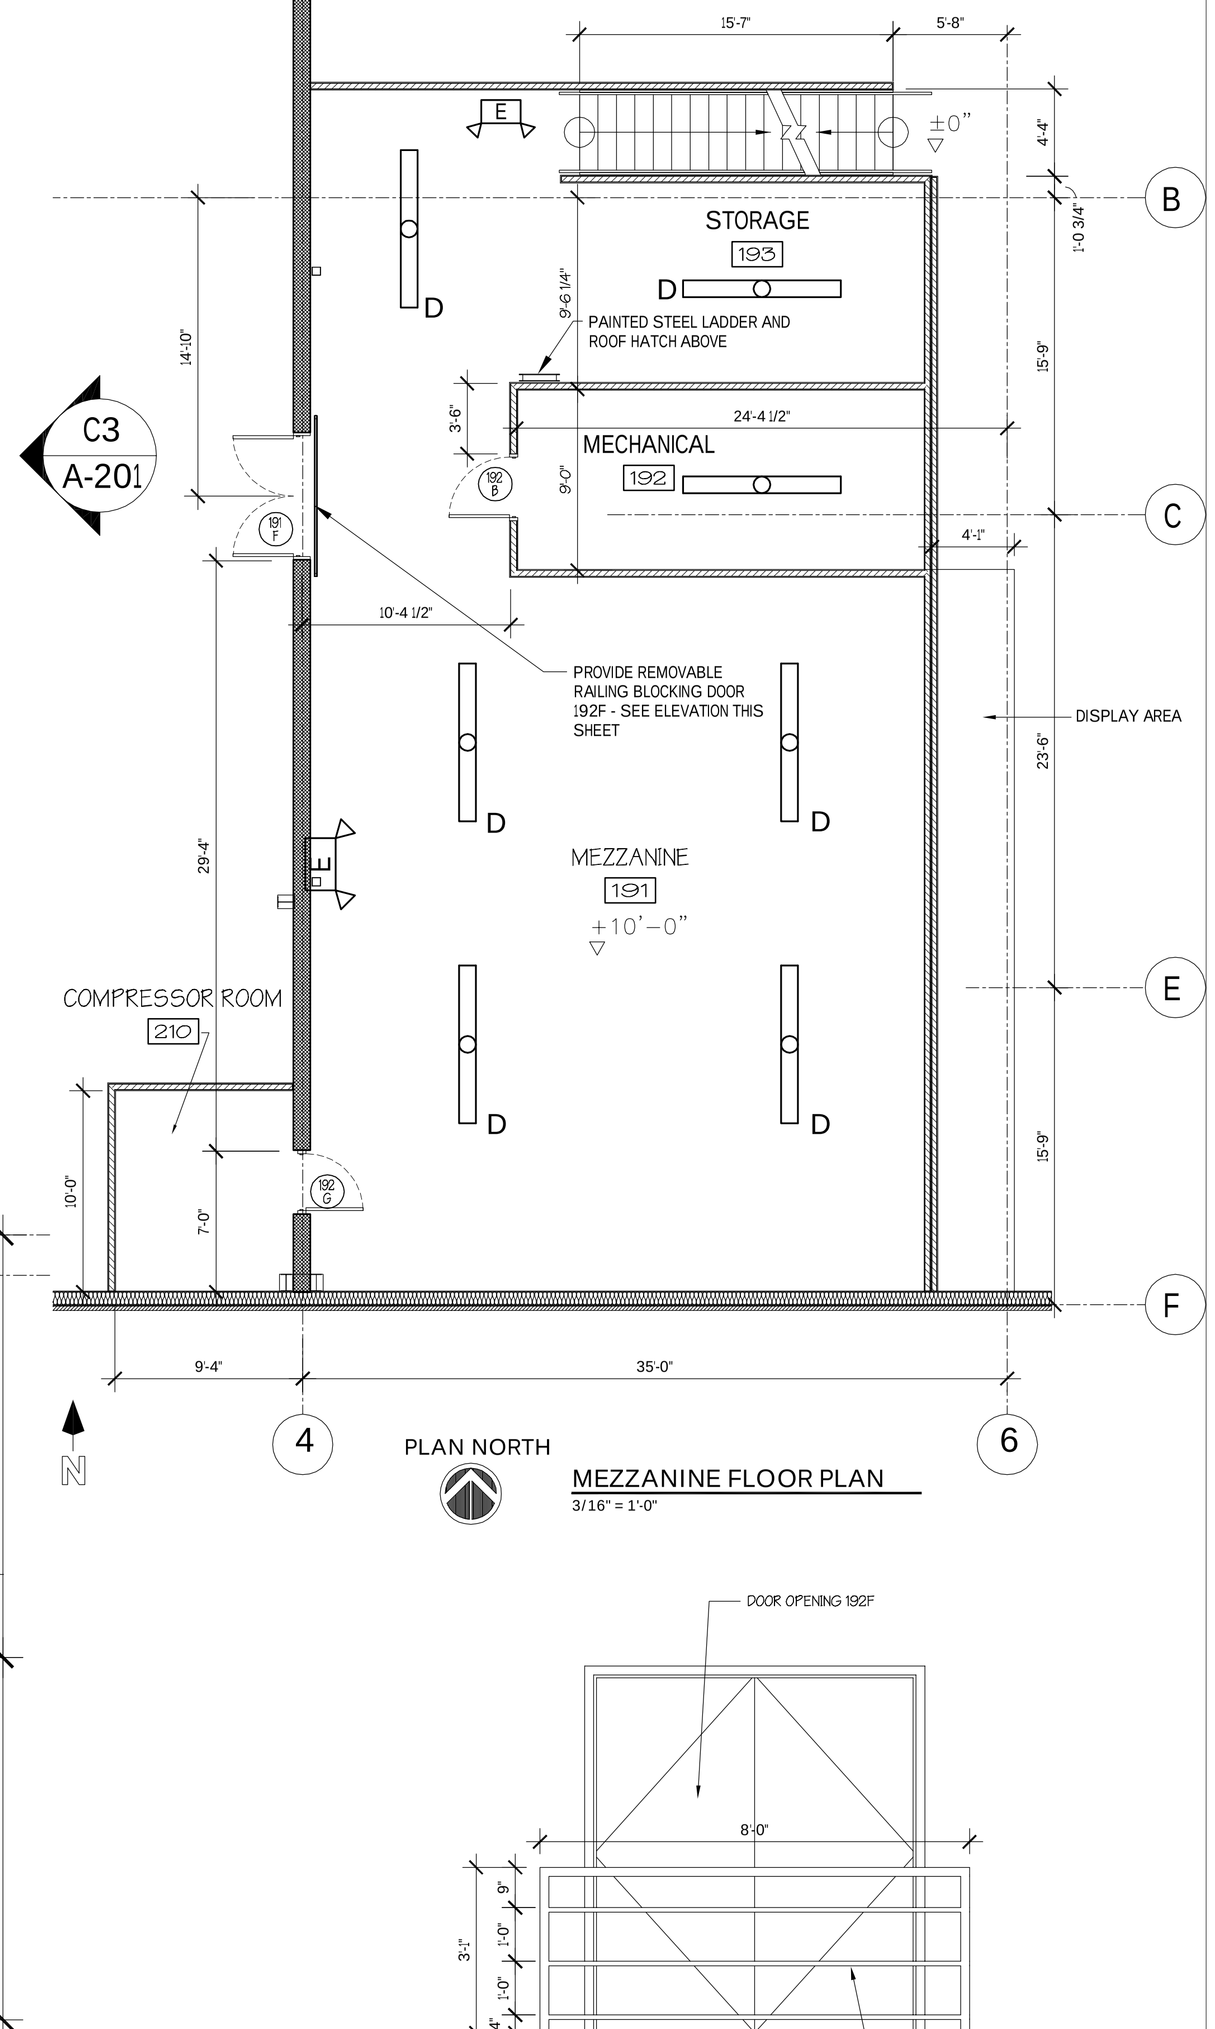

PLAN NORTH

MEZZANINE FLOOR PLAN
3/16" = 1'-0"

MEZZANINE REMOVABLE GUARD RAILING ELEVATION
1/2" = 1'-0"

Architect:

AIA CSI CCS CCCA NCARB LEED AP
Thomas McInerney
MACARCHITECT@MSN.COM
ARCHITECT
1208 MARCY STREET
IOWA CITY, IOWA 52240
319-331-0365

Applicant:

C T PARTNERS LLC
1000 25TH AVE
CORALVILLE, IA 52241

Project :

City Tractor Co.

645 Penn Court
North Liberty, IA

Note: © COPYRIGHT
UNAUTHORIZED COPYING, DISCLOSURE OR CONSTRUCTION WITHOUT WRITTEN PERMISSION BY THOMAS MCINERNEY, ARCHITECT, IS PROHIBITED.

ANY ELECTRICAL AND MECHANICAL ITEMS SHOWN ARE DIAGRAMMATIC AND ARE SHOWN FOR THE LIMITED PURPOSE OF INDICATING LOCATIONS OF REQUIRED FIXTURES. MECHANICAL AND ELECTRICAL CONTRACTORS SHALL PROVIDE DESIGNS IN ACCORDANCE WITH ALL APPLICABLE CODES AND REGULATIONS REQUIRED BY THE AUTHORITY HAVING JURISDICTION. CONTRACTOR SHALL COORDINATE THE INSTALLATION OF NEW SYSTEMS WITH EXISTING SYSTEMS.

Project number: 08.038

Date	Description
2009.07.28	APPLICATION FOR PERMIT
2009.08.14	RESPONSE TO CITY #1
2009.08.17	RESPONSE TO CITY #2

Sheet Title:

MEZZANINE + STORAGE BUILDING FLOOR PLANS

Sheet Number:

a-102

PDF created with pdfFactory trial version www.pdffactory.com

C:\Users\Thomas\Documents\City Tractor\CITY_TRACTOR_.dwg, 8/17/2009 2:35:00 PM, ARCH D