Restaurant

219 16th Avenue SE
Cedar Rapids, Iowa

NOTE:

EXTEND WALLS TO FLOOR DECKING ABOVE UNLESS OTHERWISE NOTED.

PROVIDE ACOUSTICAL SEALANT AT PERIMETER OF SOUND INSULATED WALLS.

PROVIDE FIRE RATED ASSEMBLIES FOR PENETRATIONS THROUGH EXTERIOR WALLS, SHAFT WALLS AND FLOOR/CEILING BETWEEN 1ST AND 2ND FLOORS.

ACCEPTABLE MANUFACTURER:
HILTI FIRESTOP SYSTEMS
1. EXTERIOR WALLS
SYSTEM NO. C-AJ-0074
2. RATED SHAFT WALLS
SYSTEM NO. W-L-5144
3. FLOOR/CEILING
SYSTEM NO. F-C-1106
4. 4" ø PVC PENETRATION THROUGH GYPSUM BOARD STUD WALL
SYSTEM NO. W-L-2251

3 REVISION #3

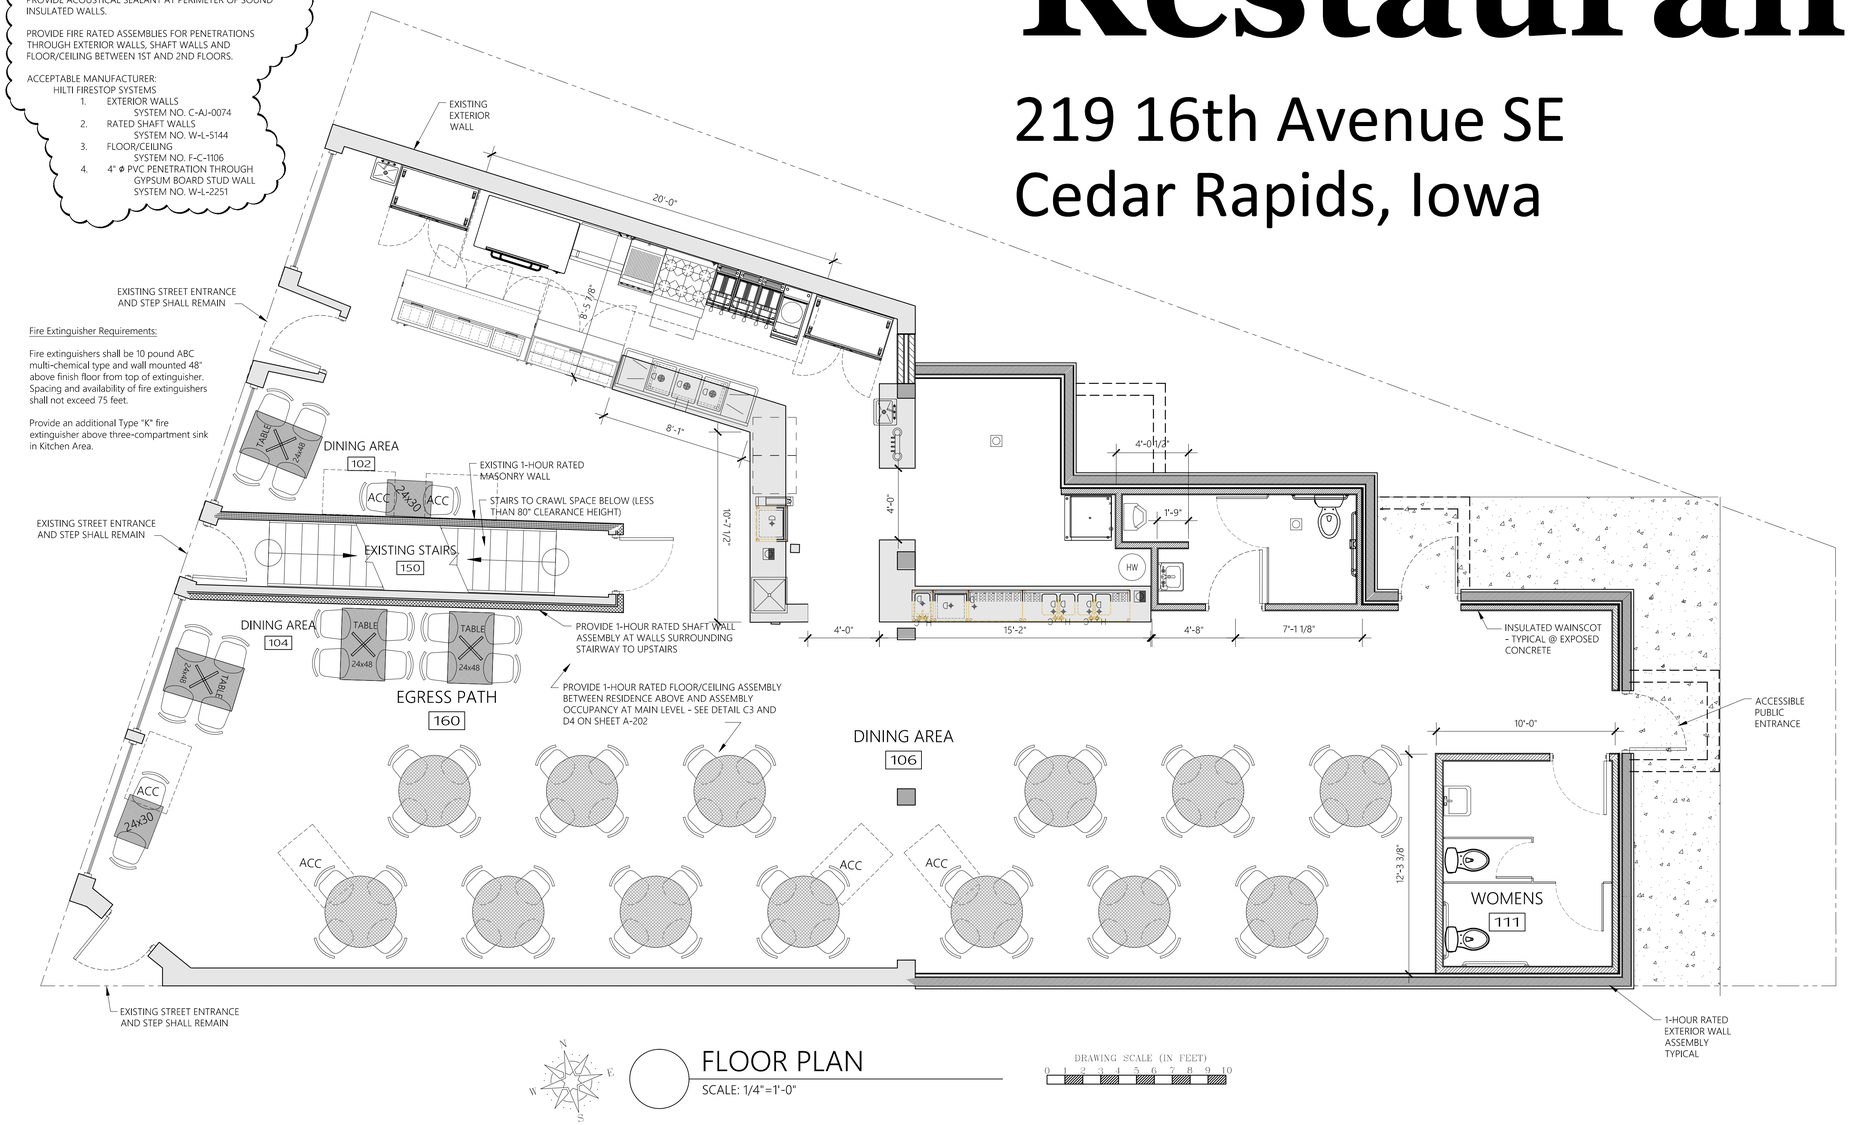

Fire Extinguisher Requirements:

Fire extinguishers shall be 10 pound ABC multi-chemical type and wall mounted 48" above finish floor from top of extinguisher. Spacing and availability of fire extinguishers shall not exceed 75 feet.

Provide an additional Type "K" fire extinguisher above three-compartment sink in Kitchen Area.

FLOOR PLAN

SCALE: 1/4"=1'-0"

DRAWING SCALE (IN FEET)
0 1 2 3 4 5 6 7 8 9 10

C:\Users\Thomas\Documents\15.01_McCormick\ACAD-15.01_plan-1.dwg, 4/6/2016 11:20:53 PM, Thomas McInerney Architect - Copyright 2016