


D3 SOUTH EXTERIOR ELEVATION
SCALE : 1/8" = 1'-0"

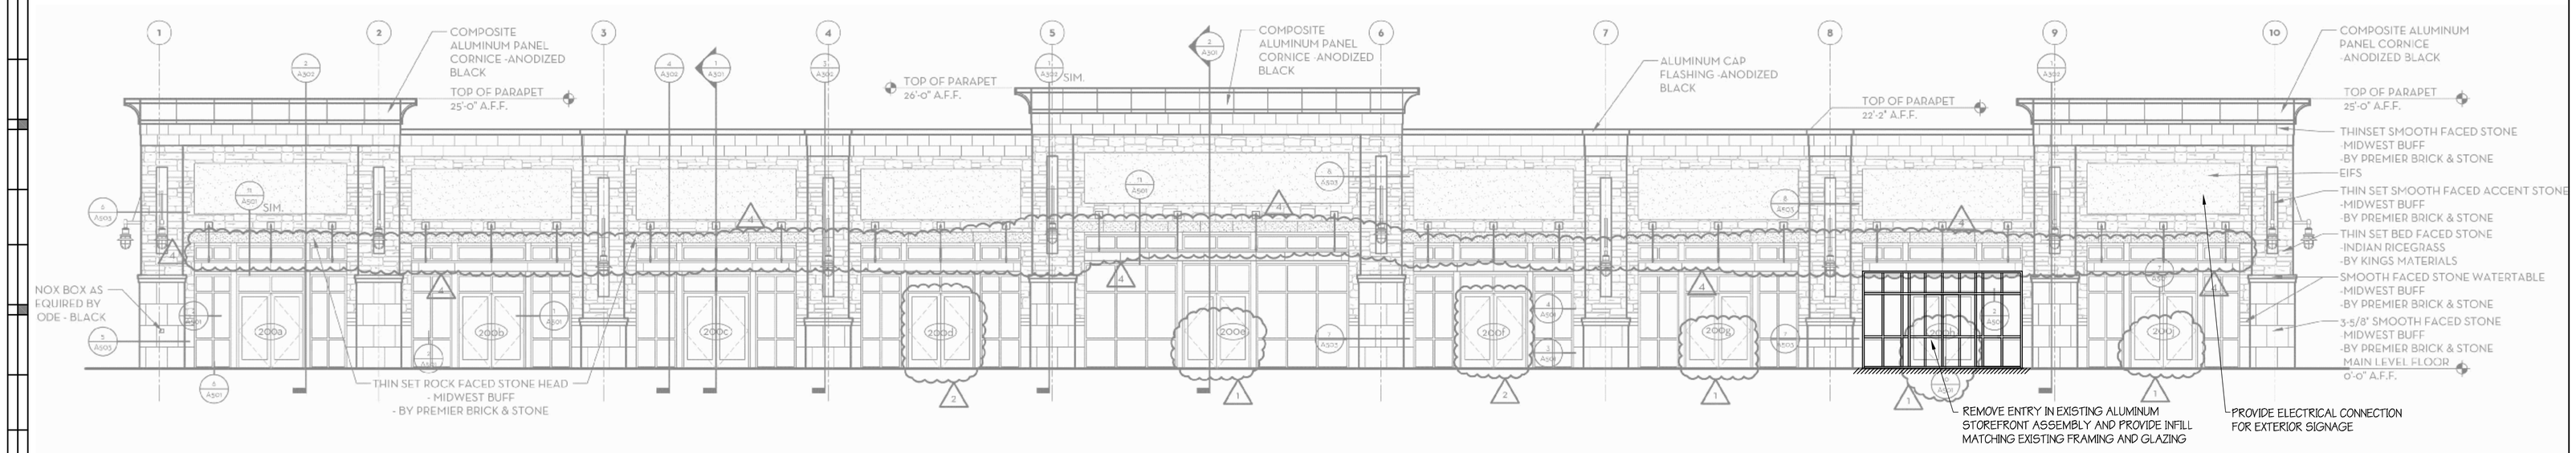





C1 NORTH EXTERIOR ELEVATION
SCALE : 1/8" = 1'-0"

C4 EAST EXTERIOR ELEVATION
SCALE : 1/8" = 1'-0"

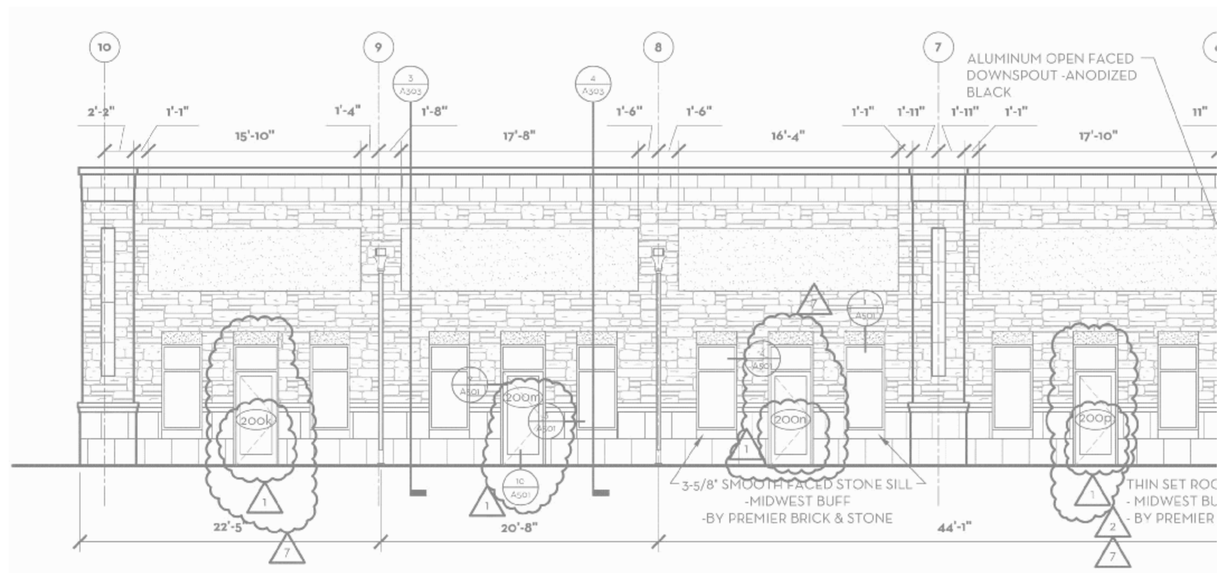


A2 SECTION LOOKING WEST
SCALE : 1/4" = 1'-0"

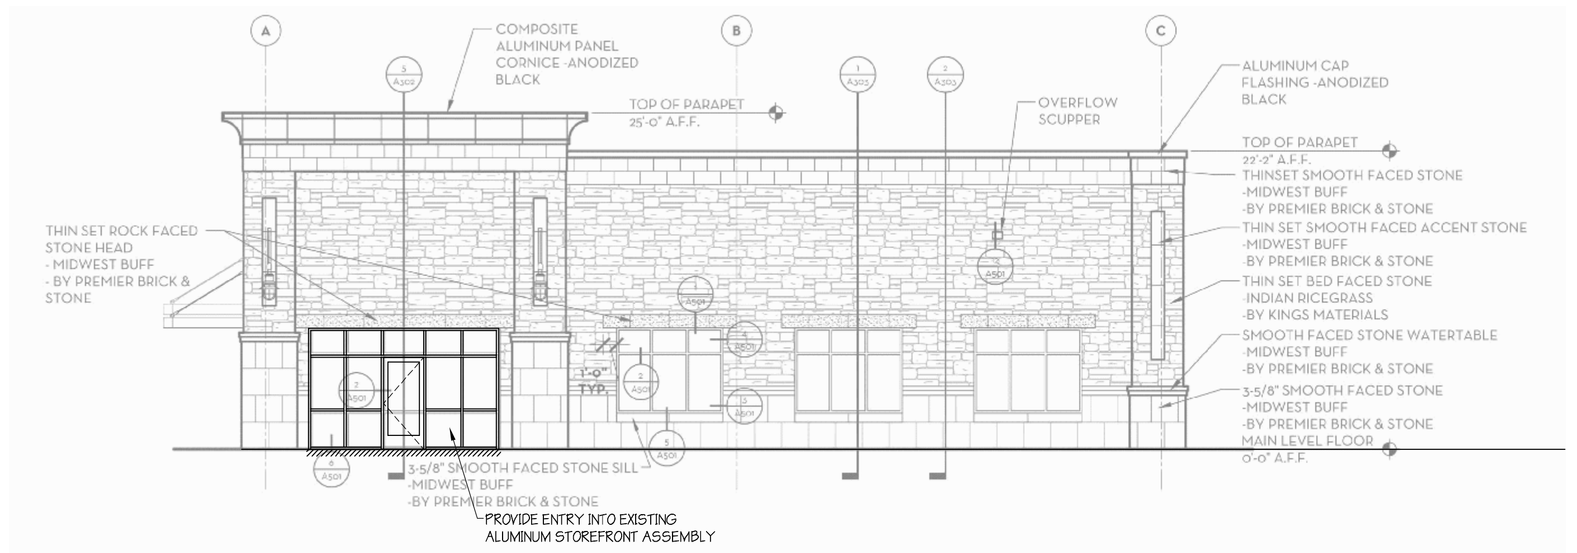Architect:

AIA CSI CCS CCCA NCARB LEED AP
Thomas McInerney
ARCHITECT
www.thomasarchitect.com
1208 MARCY STREET IOWA CITY, IOWA 52240
319-331-0365
thomas@thomasarchitect.com

ITEMS SHOWN ARE DIAGRAMMATIC AND ARE SHOWN FOR THE LIMITED PURPOSE OF INDICATING PROPOSED LOCATIONS OF THE DESIGN. CONTRACTORS SHALL PROVIDE WORK IN ACCORDANCE WITH ALL APPLICABLE CODES AND REGULATIONS REQUIRED BY THE AUTHORITY HAVING JURISDICTION. CONTRACTOR SHALL COORDINATE THE INSTALLATION OF NEW SYSTEMS WITH EXISTING SYSTEMS.

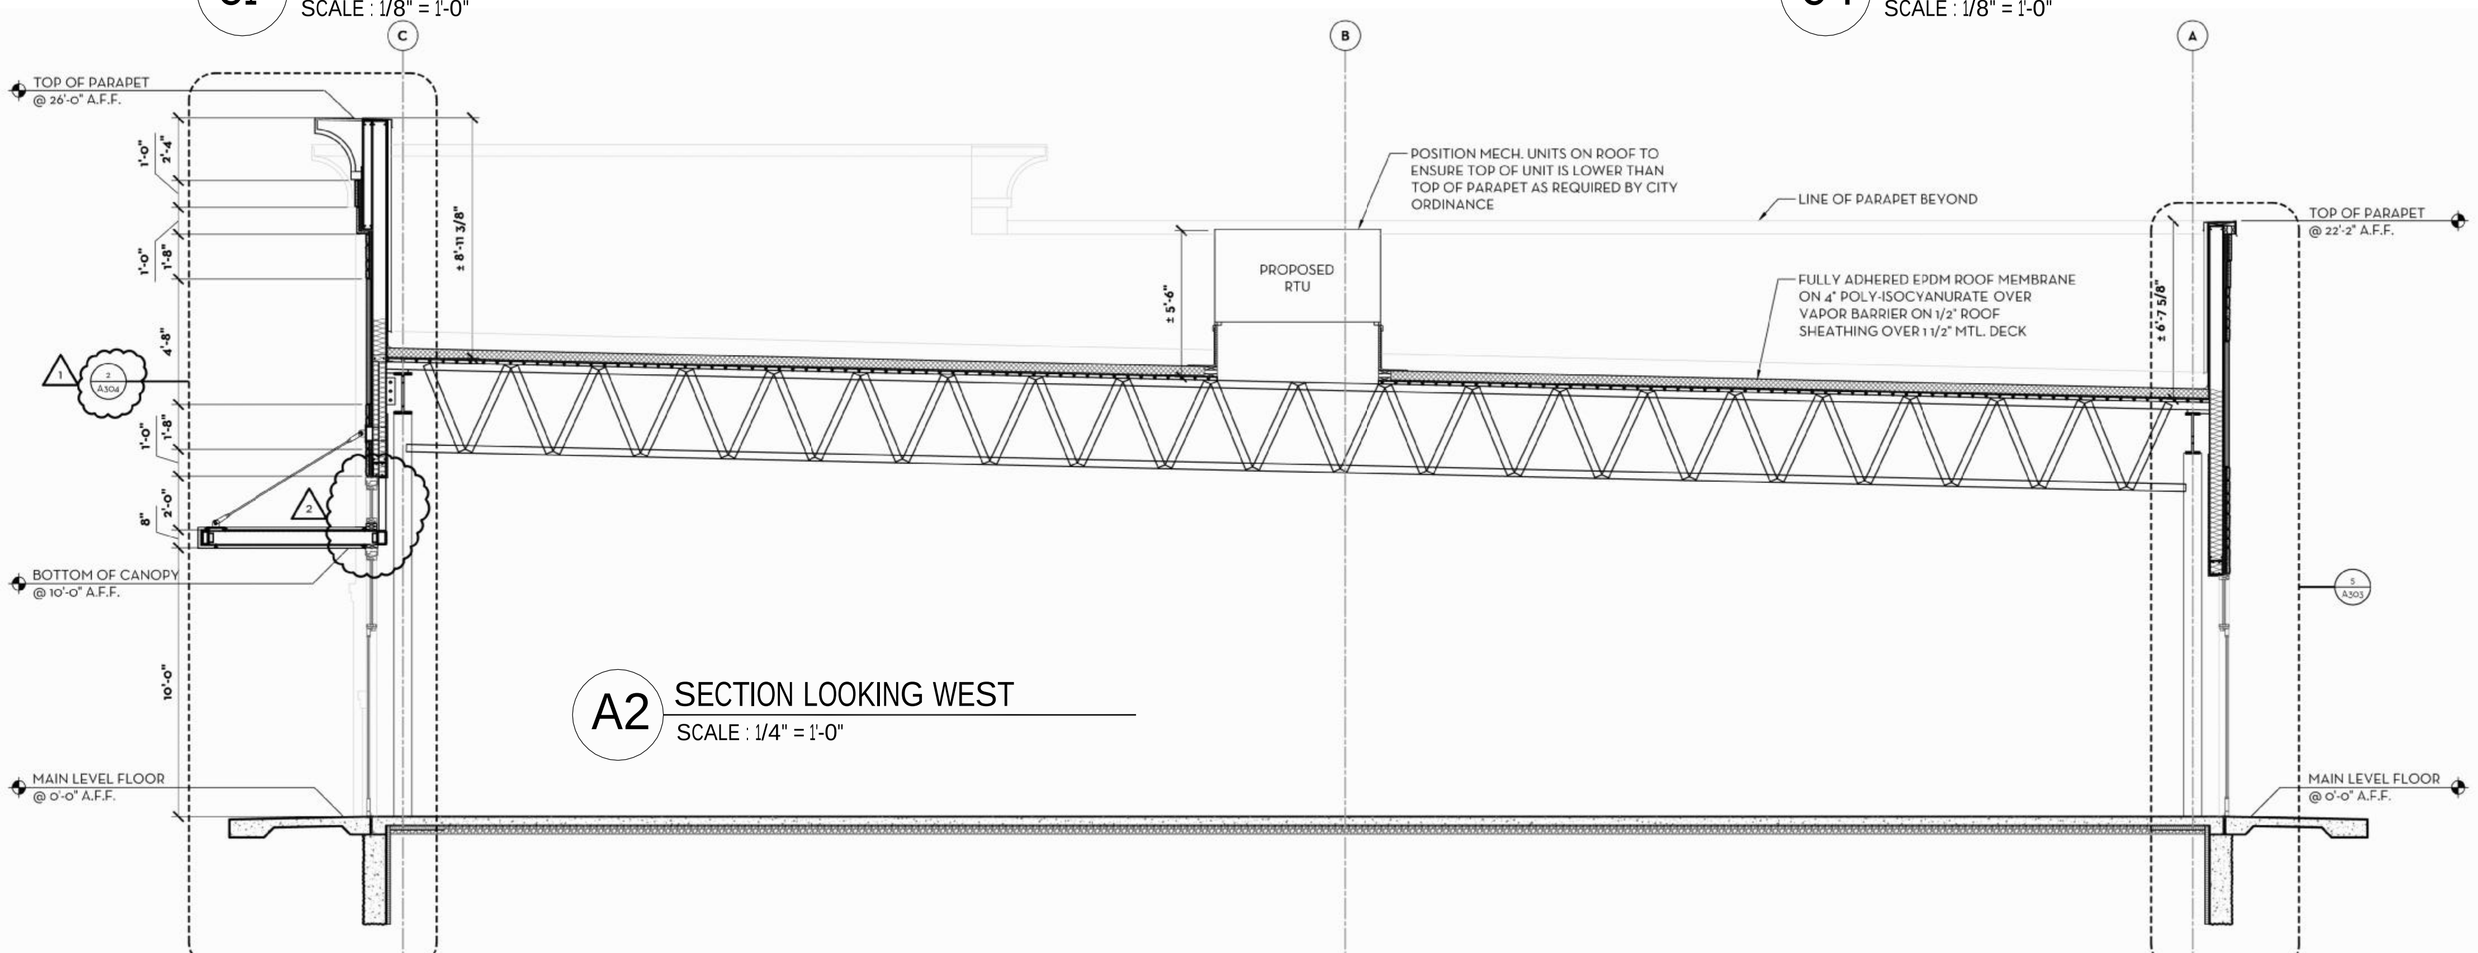Thomas Mc Inerney Architect reserves the right to determine a fair and equitable solution to any problems, mistakes, oversights or hidden damage. Please do not hesitate to phone our office at 319-331-0365, especially immediately upon discovery a conflict with the Scope of Work.

Please do not instinctively produce a solution or proceed with work that would result in a change order requiring reimbursement by the owner.

Any solutions outside this policy shall be with prior approval and will be at the franchisee's or contractor's expense.

Project :

# Blue Bird Cafe

West Cherry Street & HWY 965
North Liberty, Iowa

Project number: 11.27

Note: ©COPYRIGHT
UNAUTHORIZED COPYING, DISCLOSURE OR CONSTRUCTION WITHOUT WRITTEN PERMISSION BY THOMAS MCINERNEY, ARCHITECT, IS PROHIBITED.

Issue date:

| Date | Description |
|---|---|
| 2011.10.31 | PERMIT REVIEW |

Sheet Title:

ELEVations

Sheet Number:

A-201

C:\Users\ThomasMDocuments\11.27_Blue_Bird_Cafe\1127_BBCafe_Plan1a.dwg, 11/1/2011 12:45:23 AM, Thomas Mcinerney Architect, Copyright 2011
PDF created with pdfFactory trial version www.pdffactory.com